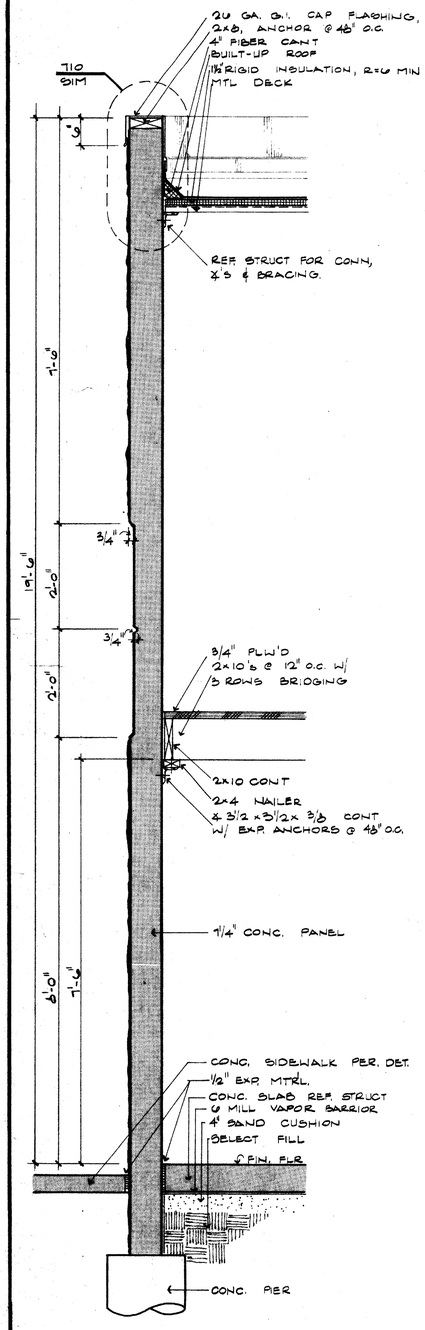


## 01 WALL SECTION

SC: 3/4"=1'-0"

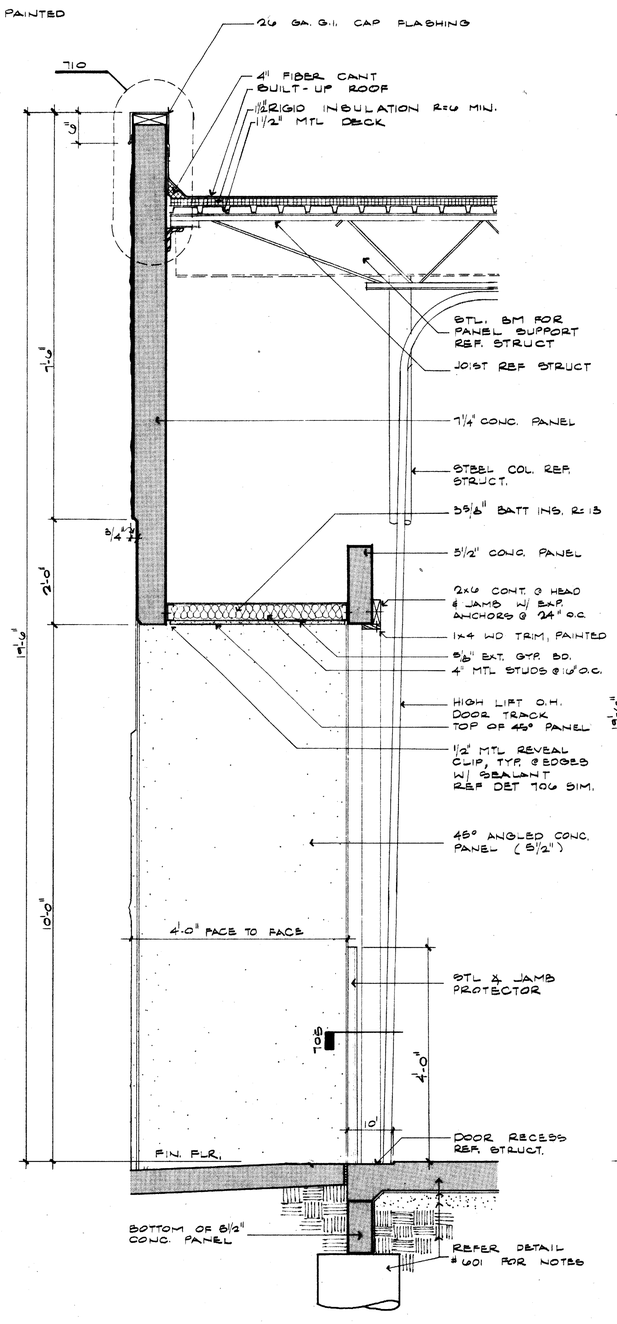


## 02 WALL SECTION

SC: 3/4"=1'-0"

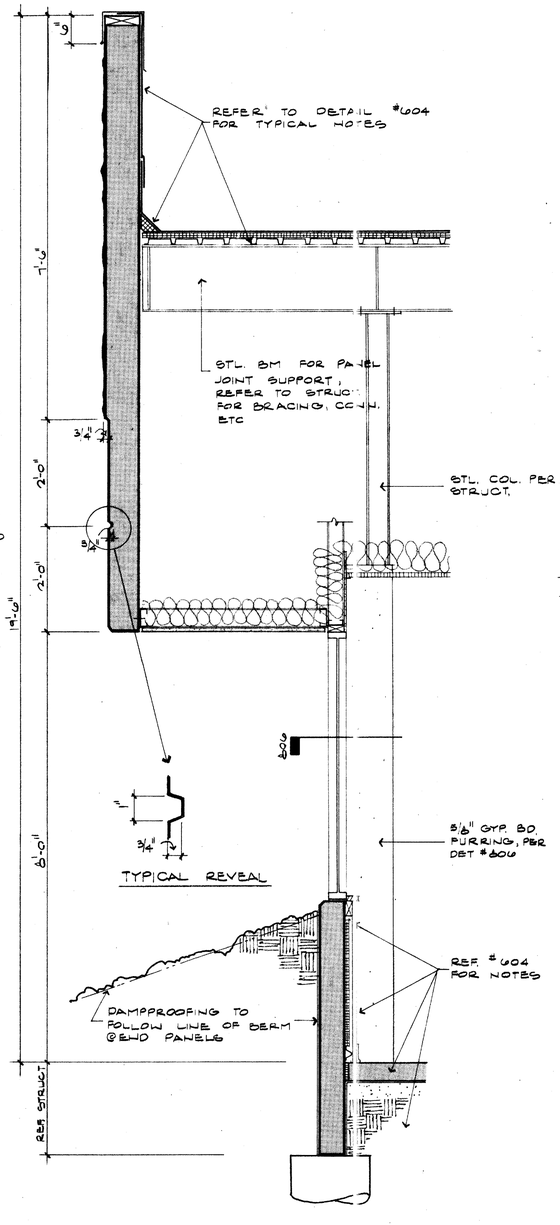


## 03 WALL SECTION

SC: 3/4"=1'-0"

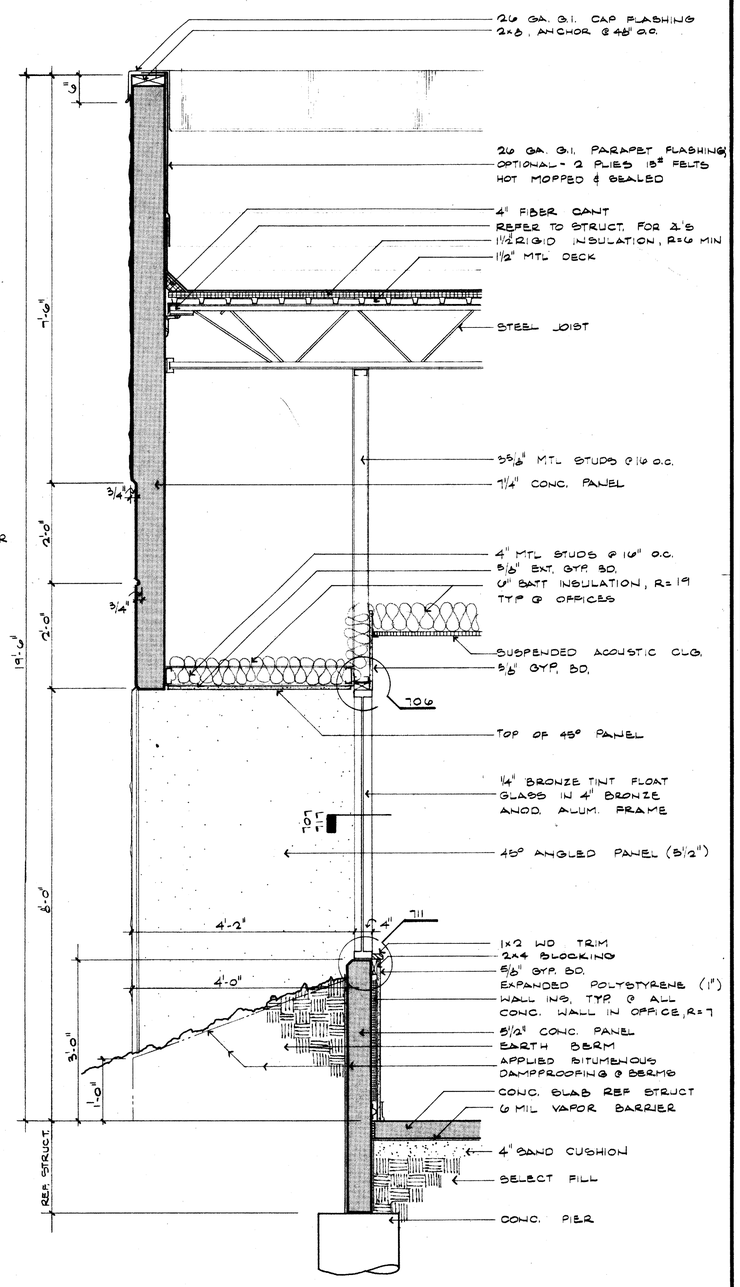


## 04 WALL SECTION

SC: 3/4"=1'-0"

Copyright © 1980
Edwards Hopkins Clement, Inc.

EDI CAPE HOPKINS CLEMENT, INC.
PLANNING · ARCHITECTURE · INTERIOR DESIGN
TWO NORTHPARK EAST, 120 · DALLAS · 214/750-1945
AMERICAN INSTITUTE OF ARCHITECTS · AMER SOC. CONSULTING PLANNERS

# City of Addison PUBLIC WORKS SERVICE CENTER
Dooley Road Addison Texas

ISSUE DATE 6/12/80
REVISIONS

SHEET NUMBER 6

#8000.00

N72272