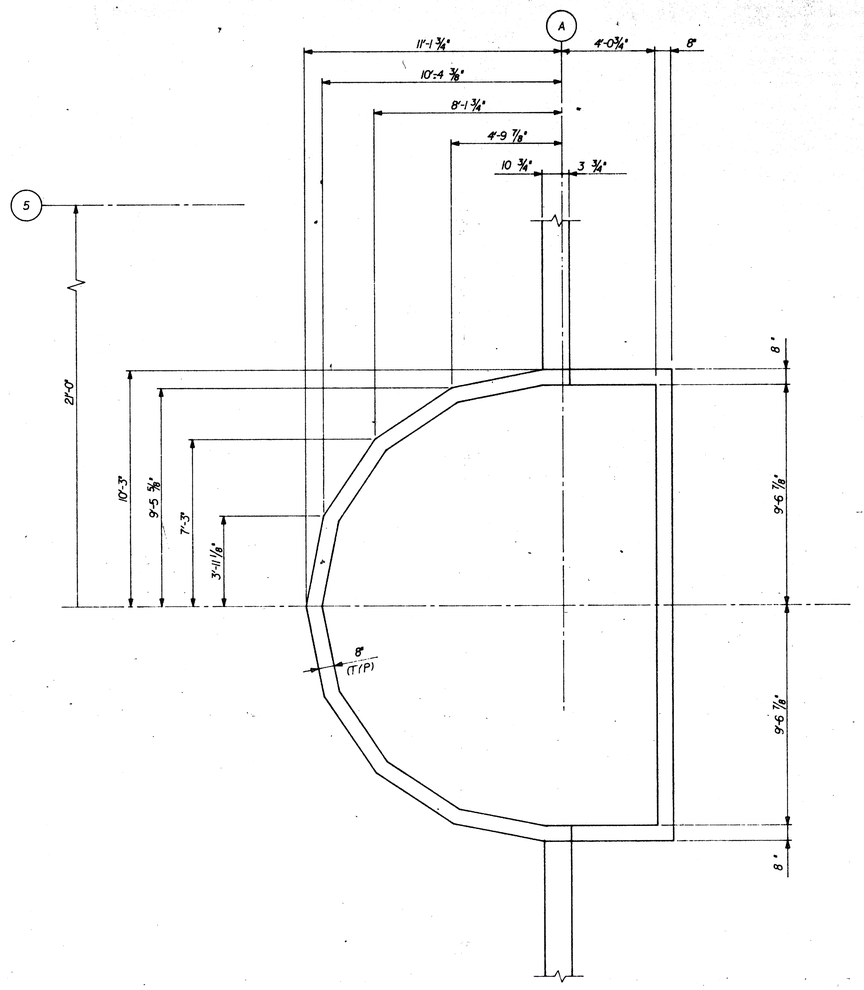

A-S10/S1 WHIRLPOOL PIT PLAN
SCALE: 3/8" = 1'-0"

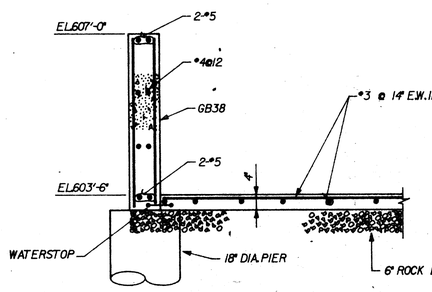

C-S10/S10 SECTION OF WHIRLPOOL PIT
SCALE: 3/4" = 1'-0"

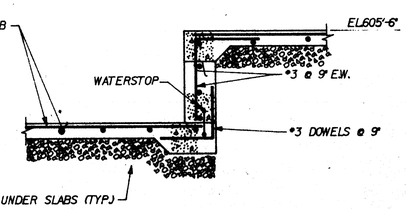

B-S10/S10 SECTION OF WHIRLPOOL PIT
SCALE: 3/4" = 1'-0"

3-10-86

COMPOSITE SHEET INDEX

ADDISON RECREATION CENTER
3900 BELTWAY DRIVE
ADDISON, TEXAS

The Benham Group Dallas
architects
engineers
planners
1341 w. mockingbird ln.
suite 512-w
dallas, texas

STRUCTURAL DETAILS SHEET 3

no. date

S-10