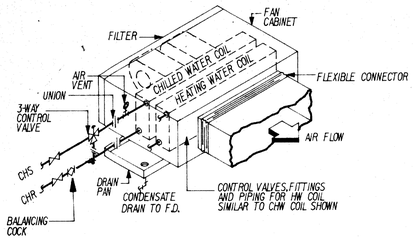

1 M.6 FAN COIL PIPING SCHEMATIC
NO SCALE

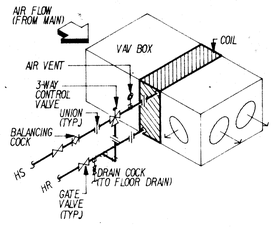

2 M.6 VAV RE-HEAT COIL PIPING SCHEMATIC
NO SCALE

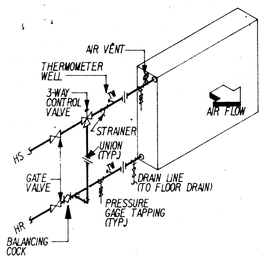

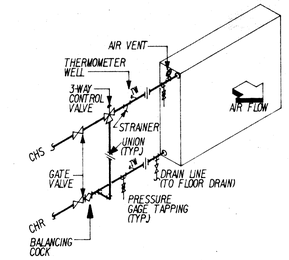

3 M.6 AHU COIL PIPING SCHEMATIC (HEATING & COOLING)
NO SCALE

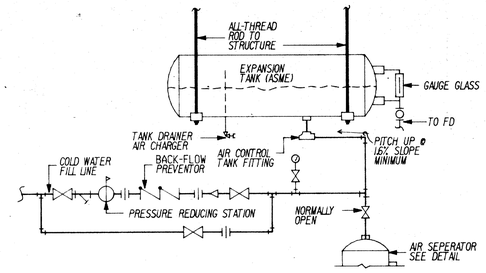

4 M.6 EXPANSION TANK & WATER MAKE-UP PIPING SCHEMATIC
NO SCALE

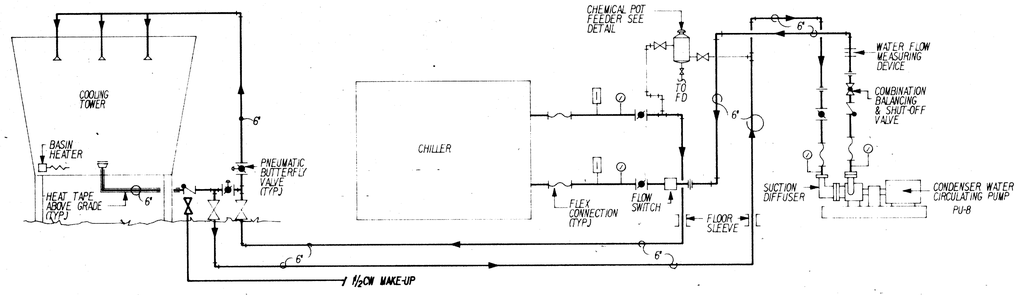

5 M.6 CONDENSER WATER PIPING SCHEMATIC
NO SCALE

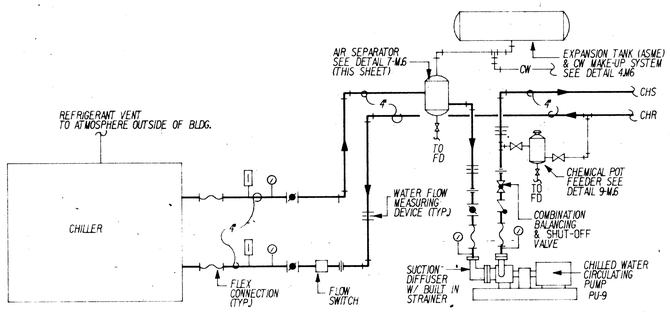

6 M.6 CHILLED WATER PIPING SCHEMATIC
NO SCALE

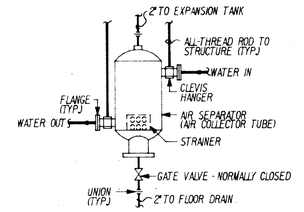

7 M.6 AIR SEPERATOR PIPING SCHEMATIC
NO SCALE

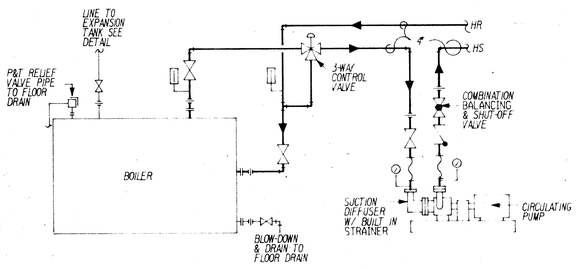

8 M.6 BOILER PIPING SCHEMATIC
NO SCALE

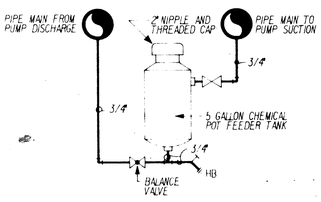

9 M.6 CHEMICAL POT FEEDER PIPING SCHEMATIC
NO SCALE

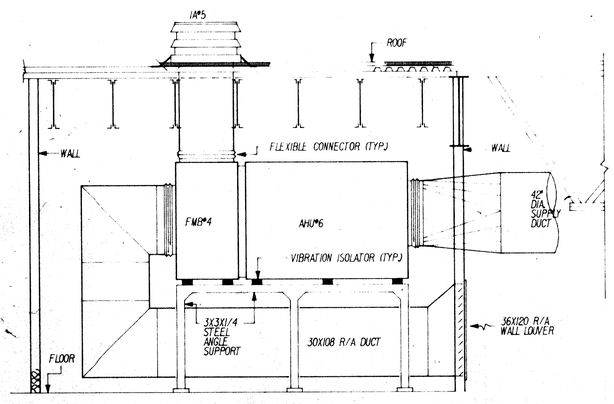

10 M.6 MECHANICAL ROOM SECTION (AHU#6)
NO SCALE

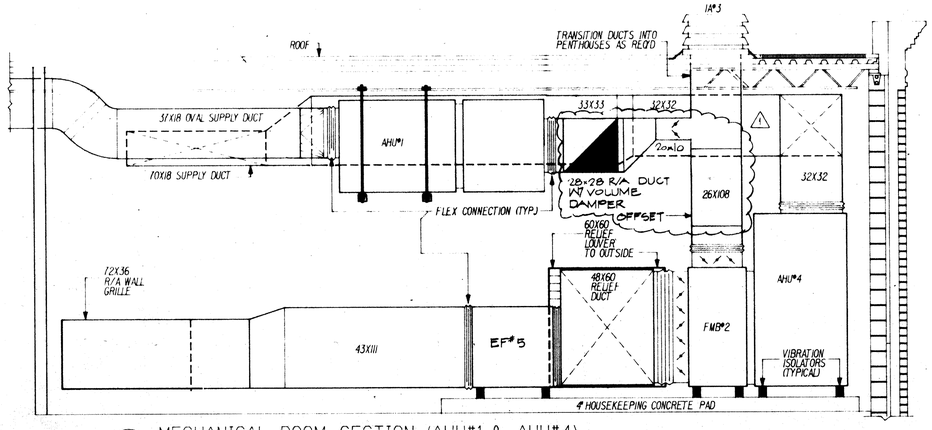

11 M.6 MECHANICAL ROOM SECTION (AHU#1 & AHU#4)
NO SCALE

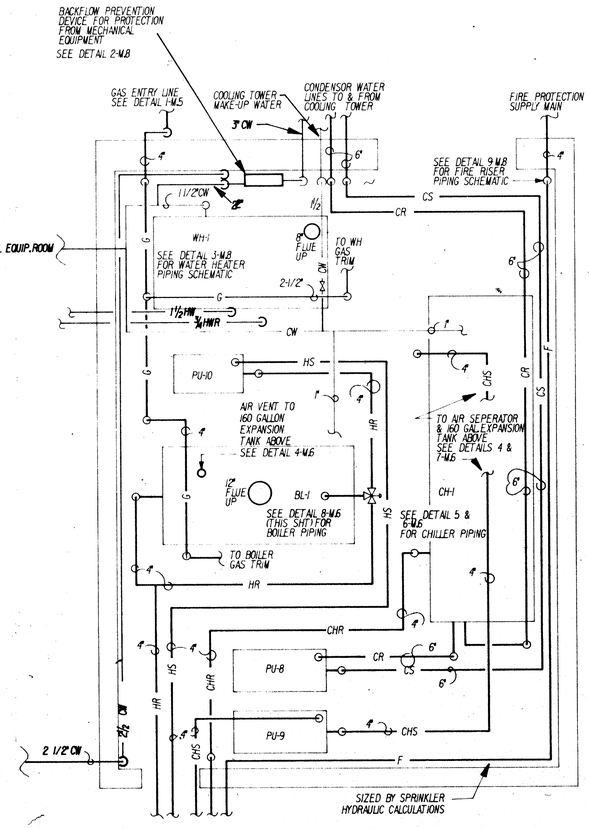

12 M.6 ENLARGED MECHANICAL ROOM PLAN
NO SCALE

SHEET NO.
BASE
COMPOSITE CLASS
C
L
A
S
M
E

ADDISON RECREATION CENTER
3900 BELTWAY DRIVE
ADDISON, TEXAS

TOWN OF ADDISON

The Benham Group Dallas
architects
engineers
planners
1341 w. mockingbird ln.
suite 517 e
dallas, texas

sheet title
MECHANICAL HVAC SECTIONS and DETAIL:

drawn J. DARBY
chk'd P. ROBERTS
date 3-19-86
revisions
no. 1 date 4-21-86

sheet M-6 of