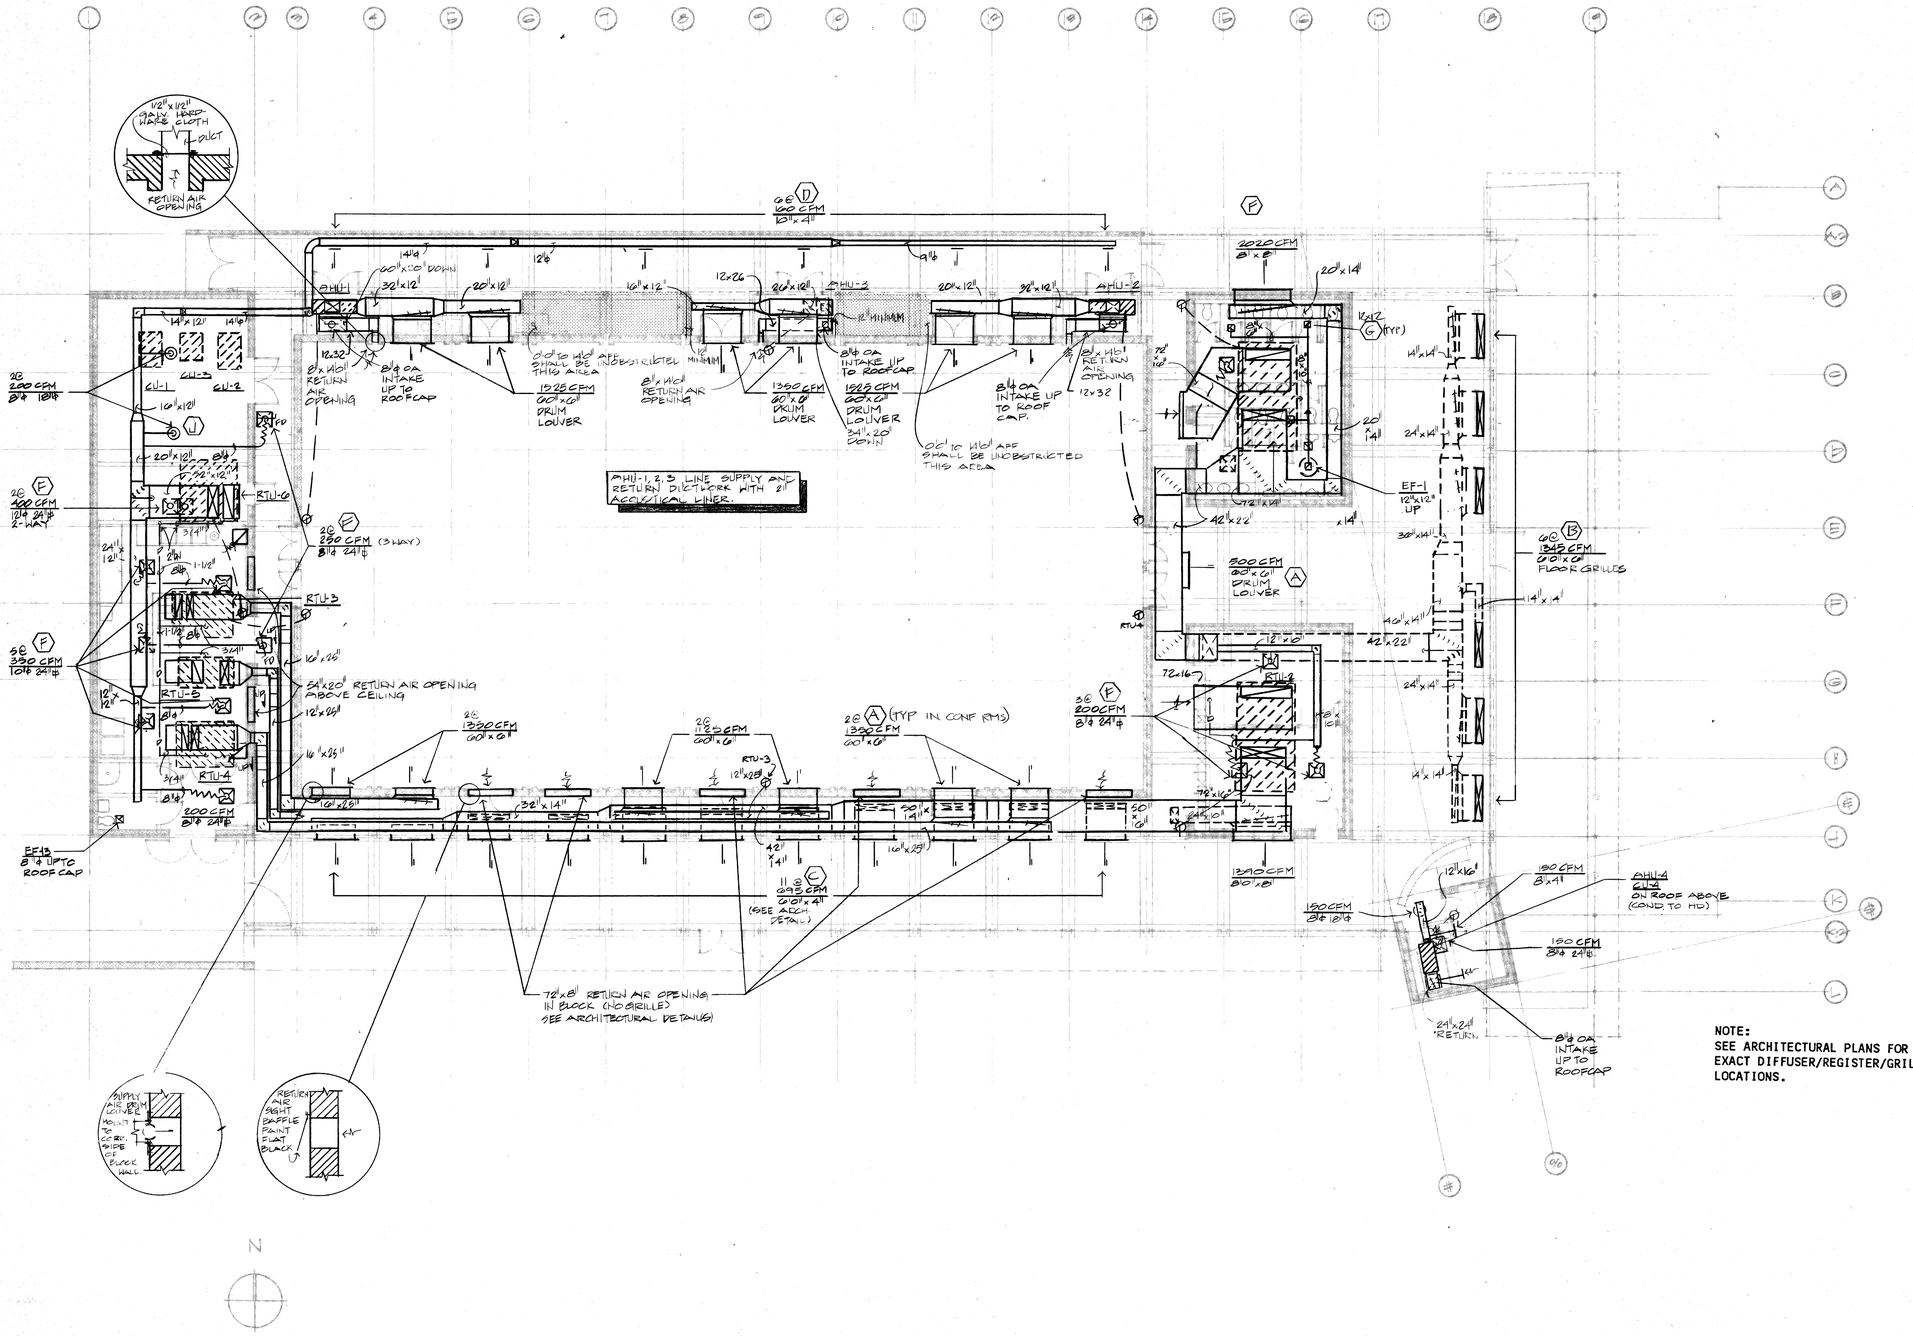

1 MECHANICAL CONFERENCE

ACC · ACT

ADDISON

STATE OF TEXAS
MARK BRIAN PORTNOY
45308
REGISTERED
PROFESSIONAL ENGINEER

OWNER	LANDSCAPE	STRUCTURAL	HISTORIAN
Town of Addison	The Kellams Group 317 776-1417	Ellisor Tanner 214-387-8393	Alan Mason 214-691-7862
ARCHITECT	THEATRE CONSULTANT	M.E.P.	LIGHTING
Cunningham Architects 2700 Fairmount Dallas, Texas 75201 214-855-5272	Theatre Projects 203-431-3949	MEP Systems 214-754-4741	Pamela Hull Wilson 214-823-6542
	INTERIORS	CIVIL	GRAPHICS
	CRSS 713-552-2000	Kurtz & Associates 214-690-3322	Nottestad Design 214-954-8978

Issue	Category	Subcategory	Sheet
ISSUE FOR BID 8-17-90	6	2	1