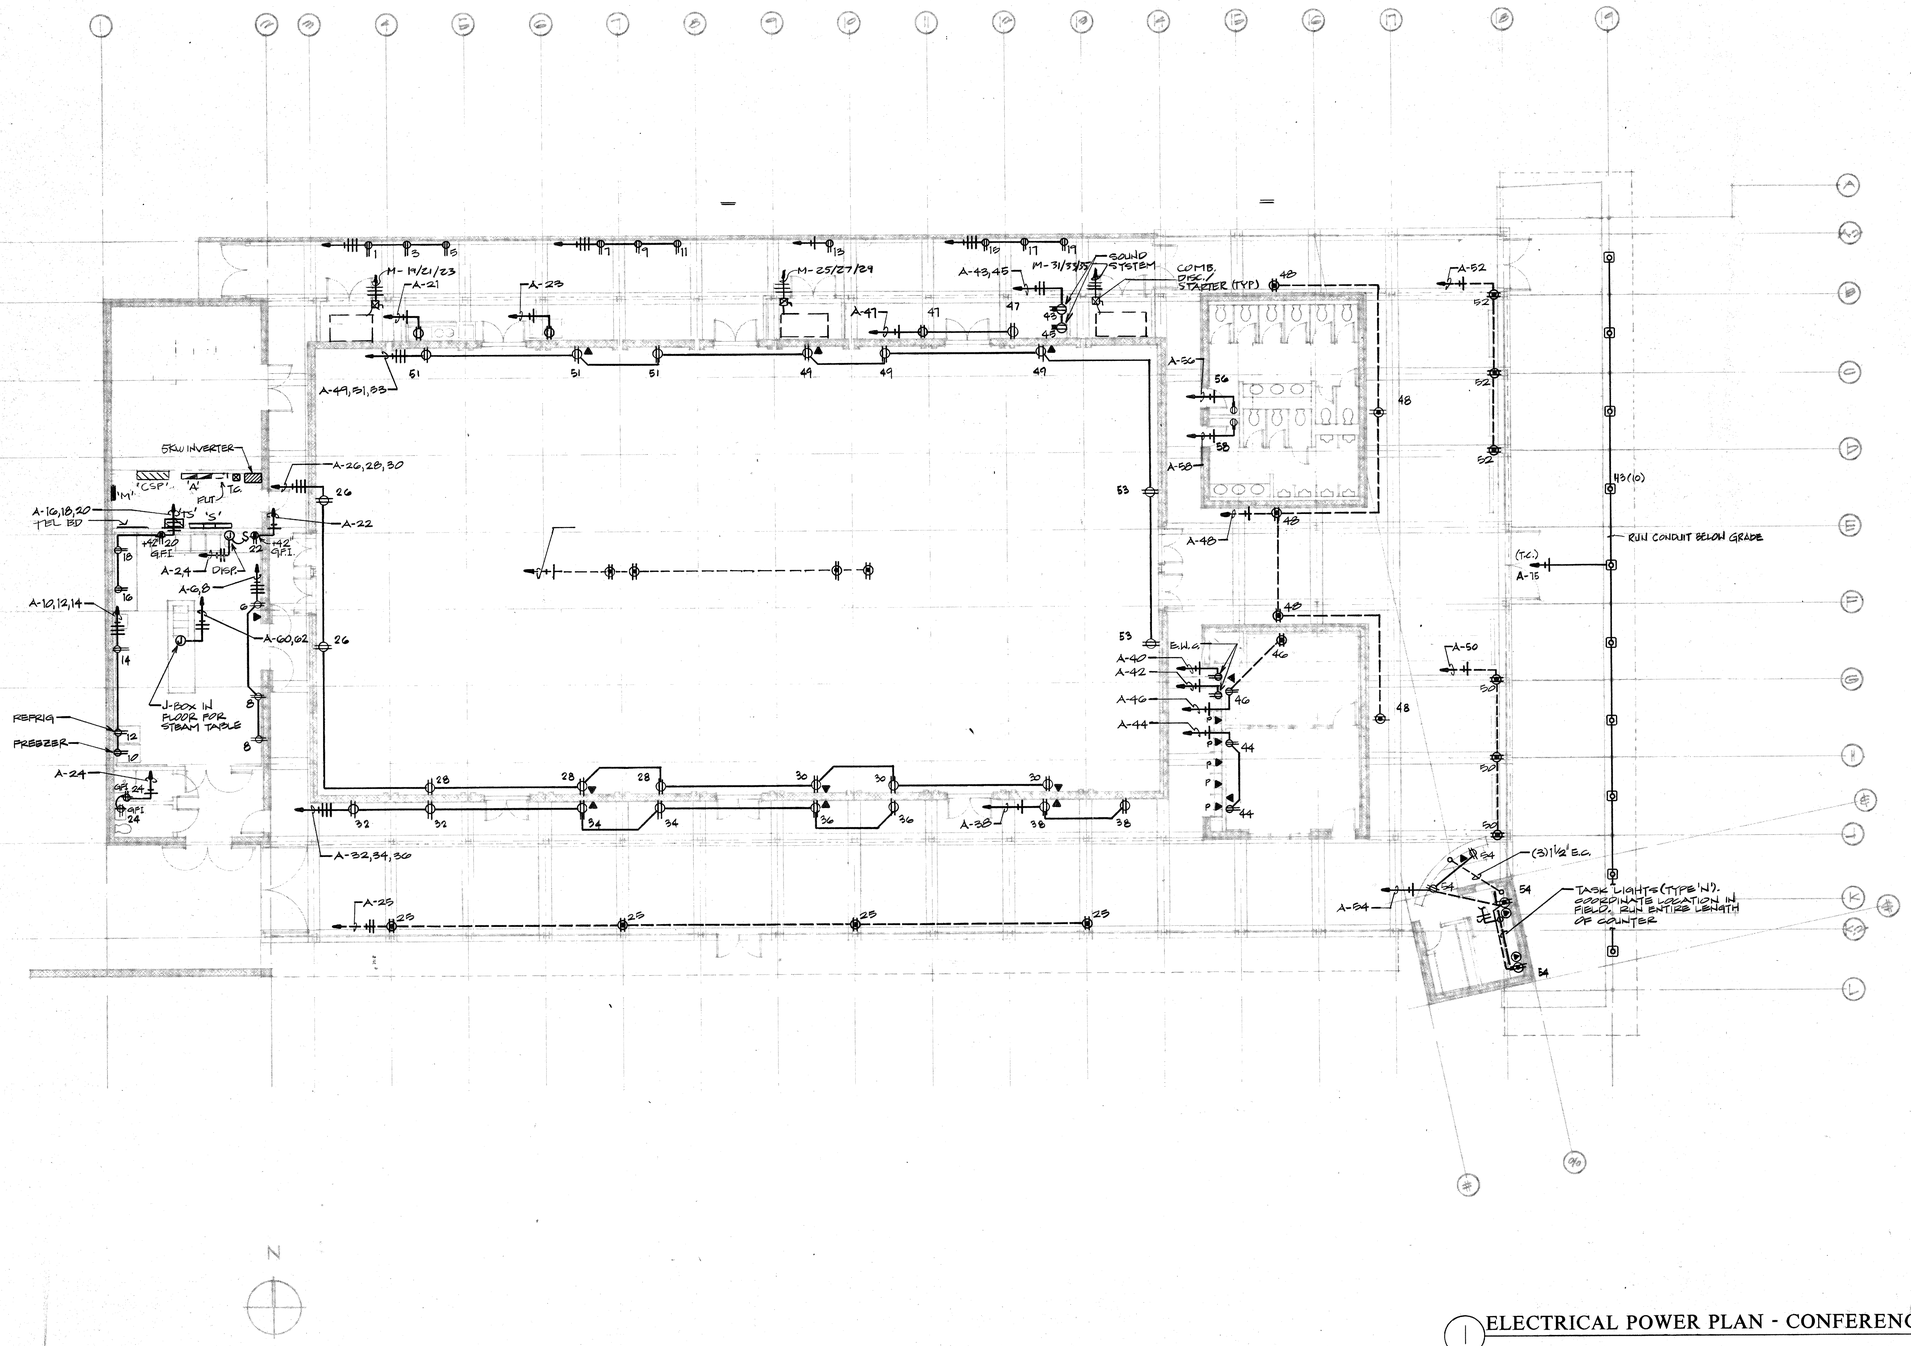

1 ELECTRICAL POWER PLAN - CONFERENCE

ACC ACT

ADDISON

STATE OF TEXAS
MARK BRIAN PORTNOY
REGISTERED PROFESSIONAL ENGINEER

OWNER
Town of Addison

ARCHITECT
Cunningham Architects
2700 Fairmount
Dallas, Texas 75201
214-855-5272

LANDSCAPE
The Kellams Group
317-776-1417

THEATRE CONSULTANT
Theatre Projects
203-431-3949

INTERIORS
CRSS
713-552-2000

STRUCTURAL
Ellisor Tanner
214-387-8393

M.E.P.
MEP Systems
214-754-4741

CIVIL
Kurtz & Associates
214-690-3322

HISTORIAN
Alan Mason
214-691-7182

LIGHTING
Pamela Hull Wilson
214-823-6542

GRAPHICS
Nottestad Design
214-954-1978

Issue
ISSUE FOR BID 8-17-90

Category	Subcategory	Sheet
8	2	2