SHEET TIME

SHEET:

ASSIGN TO:

DWG BY	DATE	HOURS DESIGN	HOURS DRAFT	CUMUL HOURS

☑ CHECKED

☒ REVISIONS

☐ KEYNOTING

PRINTS

BY	C	TO

OVERLAY RECIPE:

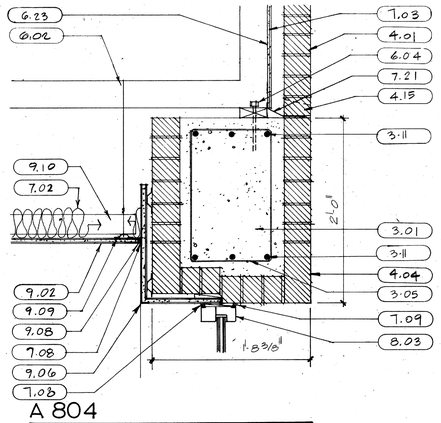

A 804

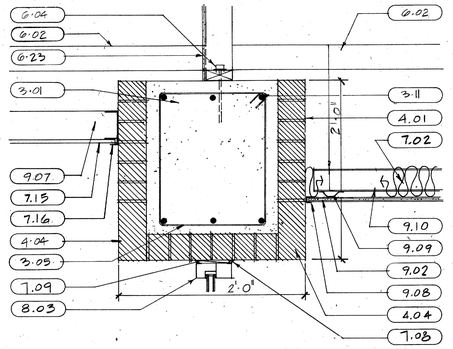

A 803

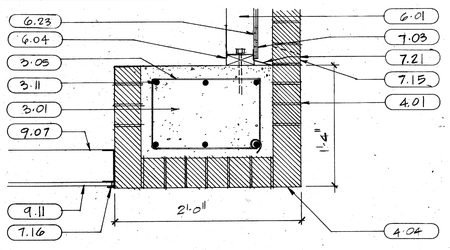

A 802

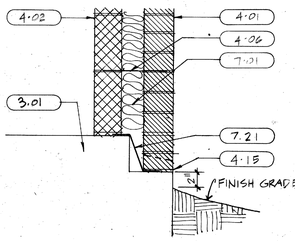

A 801

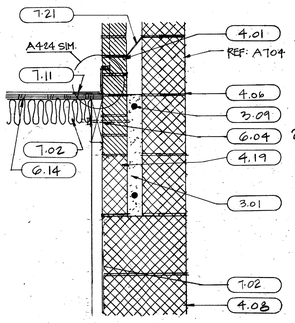

A 813

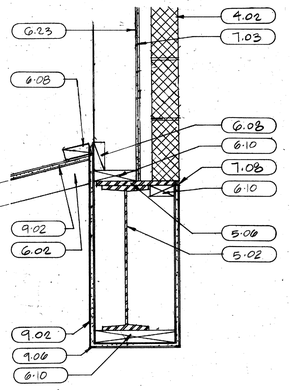

A 812

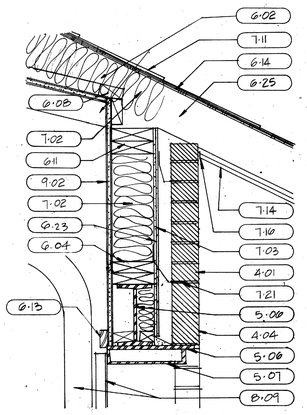

A 811

A 810

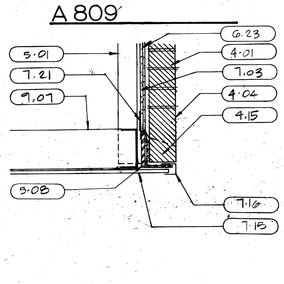

A 809

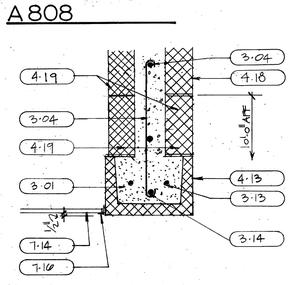

A 808

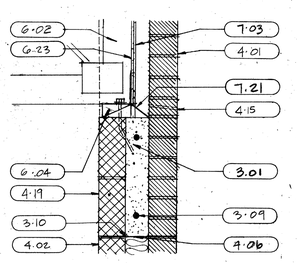

A 805

A 808

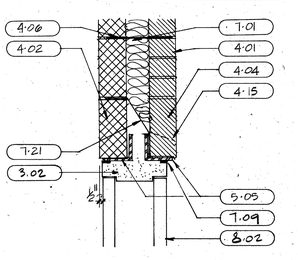

A 810

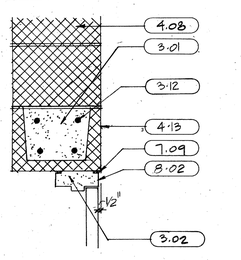

A 809

A 809

A 808

A 805

A 808

A 810

A 809

A 809

A 808

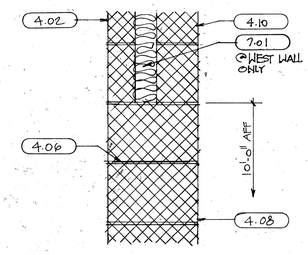

A 820

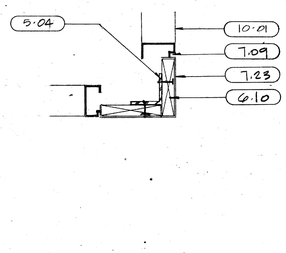

A 822

A 821

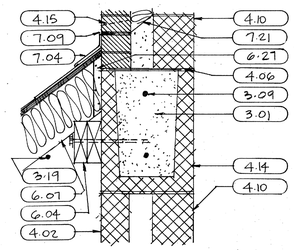

A 823

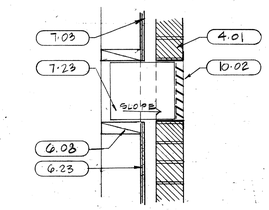

A 819

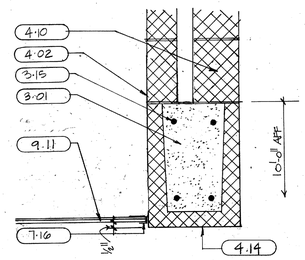

A 818

KEYNOTES

3.01	REINFORCED CONC. (3000 P.S.I.
3.02	GROUT
3.04	#3 TIES @ 8" O.C.
3.05	#3 TIES @ 12" O.C.
3.09	#4 BAR CONT. (TOP & BOTTOM)
3.10	MTL. LATH DAM
3.11	3"- #6 BARS CONT. (TOP & BOTTOM)
3.12	2-#4 BARS CONT. (TOP & BOTTOM)
3.13	2-#4 BARS (TOP & BOTTOM)
3.14	#8 BAR (TOP & BOTTOM)
3.15	2-#7 BARS (TOP & BOTTOM)
3.19	WIRE MESH @ 8" O.C. MAX
4.01	FACE BRICK (RUNNING BOND COURSING)
4.02	C.M.U. 4x8x16
4.04	FACE BRICK (SOLDIER COURSING)
4.06	HORIZONTAL MASONRY TRUSS TIES
4.08	C.M.U. 12x8x16
4.10	ACOUSTICAL C.M.U. 6x8x16
4.11	BULL NOSE C.M.U. 4x8x16
4.13	C.M.U. LINTEL 12x8x16
4.14	C.M.U. LINTEL 12x16x16
4.15	WEEP HOLES
4.18	ACOUSTICAL C.M.U. 4x8x16
4.19	SOLID C.M.U. 4x8x16
5.01	2x2x3/16 ANGLE @ 2'-0" O.C.
5.02	STEEL BM. (REF. STRUCT.)
5.04	4x4x1/4 ANGLE
5.05	4x3 1/2x1/4 ANGLE L.L.V.
5.06	3/8" PLATE
5.07	C 9x13.4 CHANNEL
5.08	4x4x3/8 CONT. ANGLE
6.01	2x4 STUDS @ 16" O.C.
6.02	WOOD TRUSSES
6.04	2x6 PRESSURE TREATED PLATE (ATTACHED TO MASONRY W/ 3/8" x12" ANCHOR BOLT @ 2'-0" O.C.)
6.06	SHIMS AS REQ'D.
6.07	2x6 RAFTERS @ 16" O.C.
6.08	BLOCKING AS REQ'D.
6.10	PLATE (RAMSET TO STEEL)
6.13	TRIM
6.14	1/2" EXT. PLYWD.
6.23	1/2" PLYWD. SHEATHING
6.25	EXTENDED TRUSS ENDS
6.26	MTL. FRAMING ANCHOR
6.27	MTL. RAFTER HANGER
7.01	FOAMED IN PLACE INSULATION
7.02	BATT INSULATION
7.03	#15 FELT
7.04	PREFINISHED MTL. FLASHING
7.08	CAULKING
7.09	SEALANT (W/BACKER ROD AS REQ'D)
7.10	PREFINISHED MTL. FLASHING
7.11	COMPOSITION ROOFING SHINGLES
7.14	PREFINISHED MTL. SOFFIT PANELS
7.15	PREFINISHED MTL. SOFFIT PANELS (VENTED)
7.16	PREFINISHED MTL. TRIM
7.21	FLASHING
7.23	PREFINISHED SHEET MTL.
8.02	HOLLOW MTL. DOOR & FRAME
8.03	ALUM. STOREFRONT
8.09	OVERHEAD DOOR
9.02	5/8" GYP. BD.
9.03	3-5/8" MTL. STUDS @ 16" O.C.
9.05	CERAMIC TILE
9.06	MTL. CORNER REINFORCEMENT
9.07	MTL. JOISTS
9.08	MTL. EDGE REINFORCEMENT
9.09	MTL. HAT CHANNELS
9.10	MTL. CARRIER CHANNEL
10.01	PREFINISHED MTL. LOUVER W/ INSECT SCREEN
10.02	PREFINISHED MTL. WALL VENT W/INSECT SCREEN

DRAWN BY _____ CHECKED BY _____

REVISIONS

NO	DESCRIPTION	DATE

rawls ⟲ welty inc.
Architects / Planners
16475 Dallas Parkway Suite 660
Dallas, Texas 75248 (214) 931-0090

REGISTERED ARCHITECT STATE OF TEXAS David A. Dillard

#6602-2

ADDISON FIRE STATION NO. 2

ADDISON, TEXAS

SHEET TITLE

ARCH. DTL'S SC: 1½"=1'-0"

81080 PROJECT NO.

12-2-81 DATE

SHEET NO. A-8

OF 23