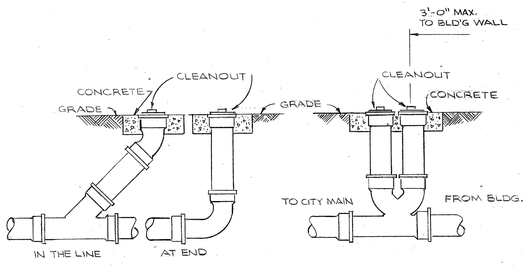

M302 TYPICAL CLEANOUT DETAILS
NO SCALE

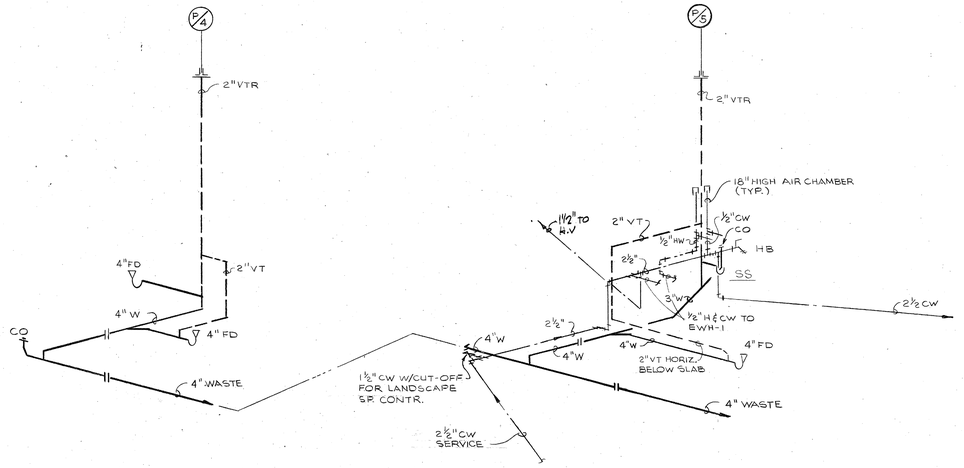

GAS FIRED WATER HEATERS						
MK	SERVES	STORAGE GAL.	RECOVERY 100° R	INPUT MBH	FLUE SIZE	REMARKS
WH-1	BLDG.	100	68GPH	75.0	4" Φ	STATE SRX-100-NRT2
WH-2	BLDG	100	68GPH	75.0	4" Φ	STATE SRX-100-NRT2

PLUMBING CONNECTION SCHEDULE							
MK	FIXTURE	PIPE SIZE — INCHES MINIMUM					REMARKS
		WASTE	TRAP	VENT	COLD WATER	HOT WATER	
WC-1	WATER CLOSET	4	—	2	1	—	WALL HUNG FLUSH VALVE
WC-2	WATER CLOSET	4	—	2	1	—	H.C. WALL HUNG (F.V.)
L-1	LAVATORIES	1½	1¼	1½	⅜	⅜	SEE SPECS.
L-2	LAVATORIES	1½	1¼	1½	⅜	⅜	SEE SPECS
UR	URINAL	2	—	1½	½	—	SEE SPECS
SH	SHOWERS	2	2	1½	½	½	SEE SPECS
SK-1	KITCHEN SINK	1½	1½	1½	½	½	SEE SPECS
SS	SERVICE SINK	3	3	2	½	½	SEE SPECS
SK-2	BAR SINK	1½	1½	1½	½	½	SEE SPECS
EWC	ELEC. WTR CLR	1¼	1¼	1¼	⅜	—	SEE SPECS "HC HGT

ELECTRIC WATER HEATERS						
MK	SERVES	STORAGE GAL.	RECOVERY 100 R	HEATING ELEMENTS	V/Φ	REMARKS
EWH-1	SHOP	20	18.5	10@4.5KW	240V./1Φ	STATE SCI-20-IMST-K

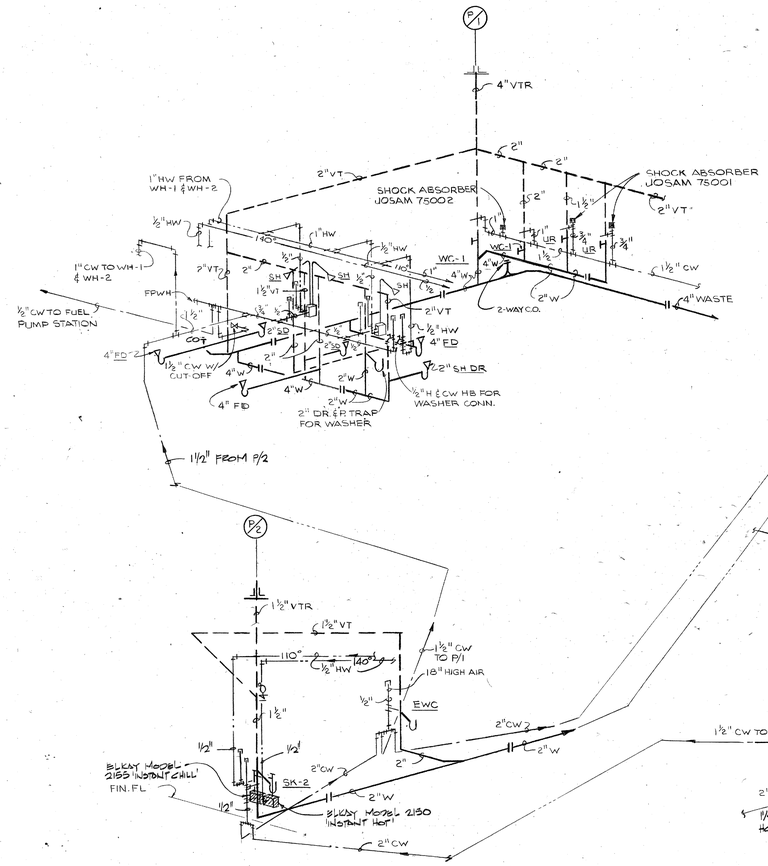

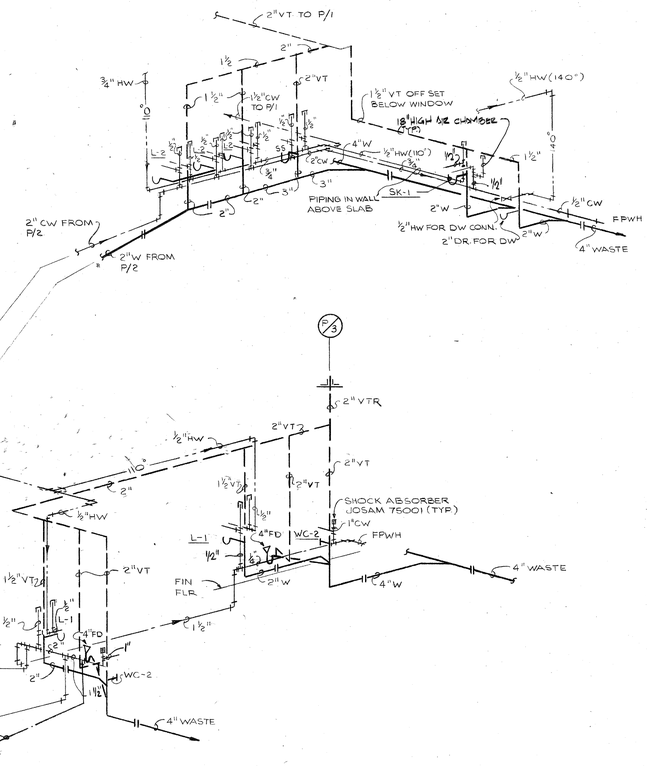

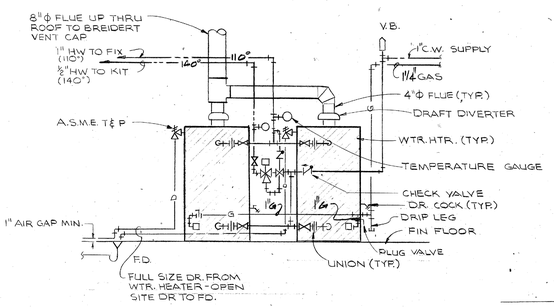

M304 DUPLEX GAS WATER HEATER DETAIL
NO SCALE

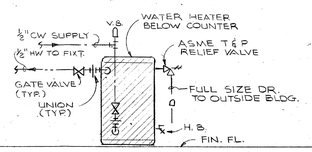

M303 ELECTRIC WATER HEATER DETAILS
NO SCALE

M301 PLUMBING RISER DIAGRAMS
NO SCALE

DRAWN BY ____ CHECKED BY ____

REVISIONS

NO.	DESCRIPTION	DATE

81-1970

rawls ◇ welty inc.
Architects / Planners
16475 Dallas Parkway Suite 660
Dallas, Texas 75248 (214) 931-0090

REGISTERED ARCHITECT STATE OF TEXAS

ADDISON FIRE STATION NO. 2

ADDISON, TEXAS

SHEET TITLE
RISER DIAGRAMS & SCHEDULES

81080 PROJECT NO.
12-2-81 DATE
SHEET NO. M-3
OF 23

SHEET TIME
SHEET:
ASSIGN TO:

DWG BY:	DATE:	HOURS/ CODE	CUM'L HOURS

CHECKED
REVISIONS
KEYNOTING

PRINTS
BY TO

OVERLAY RECIPE