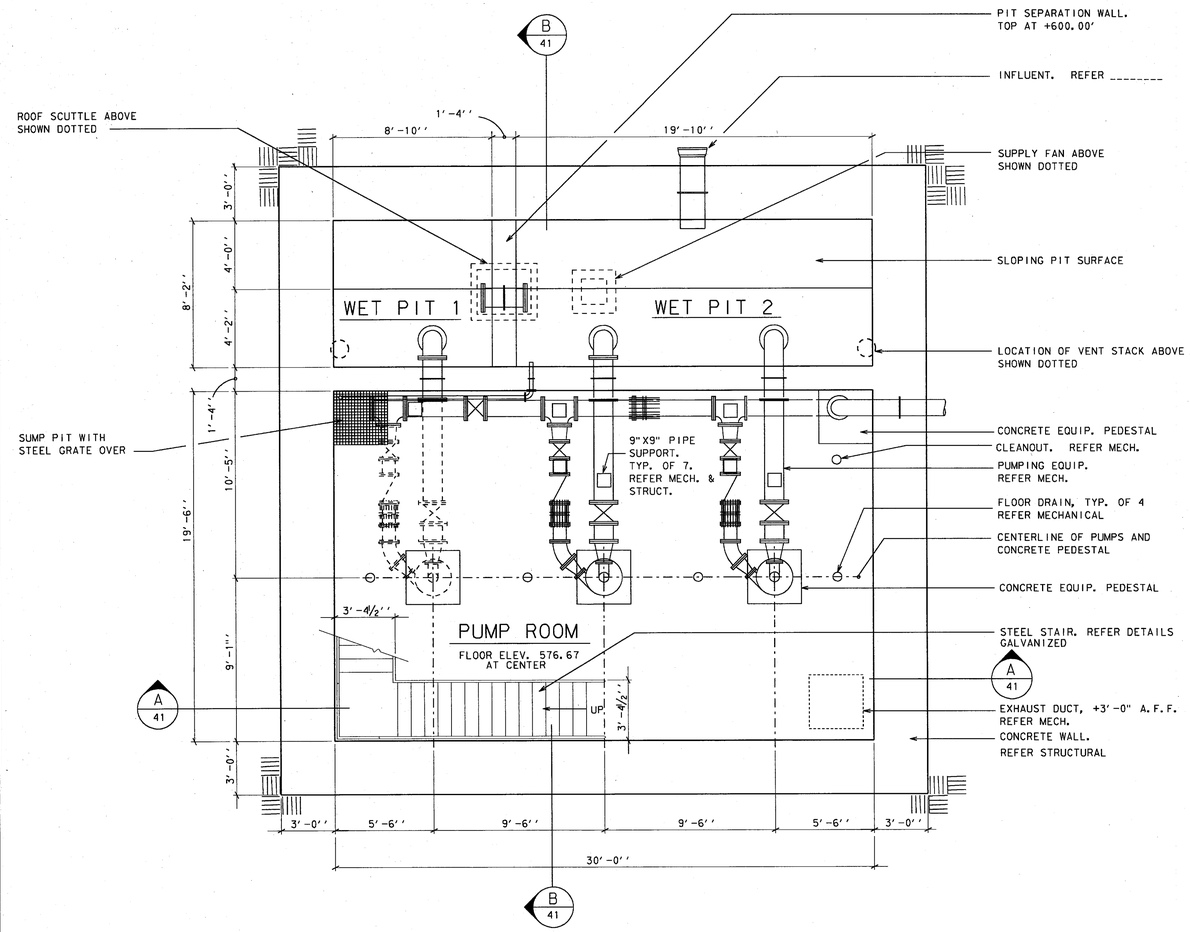

NORTH

LOWER LEVEL FLOOR PLAN (A/40)

1/4" = 1'-0"

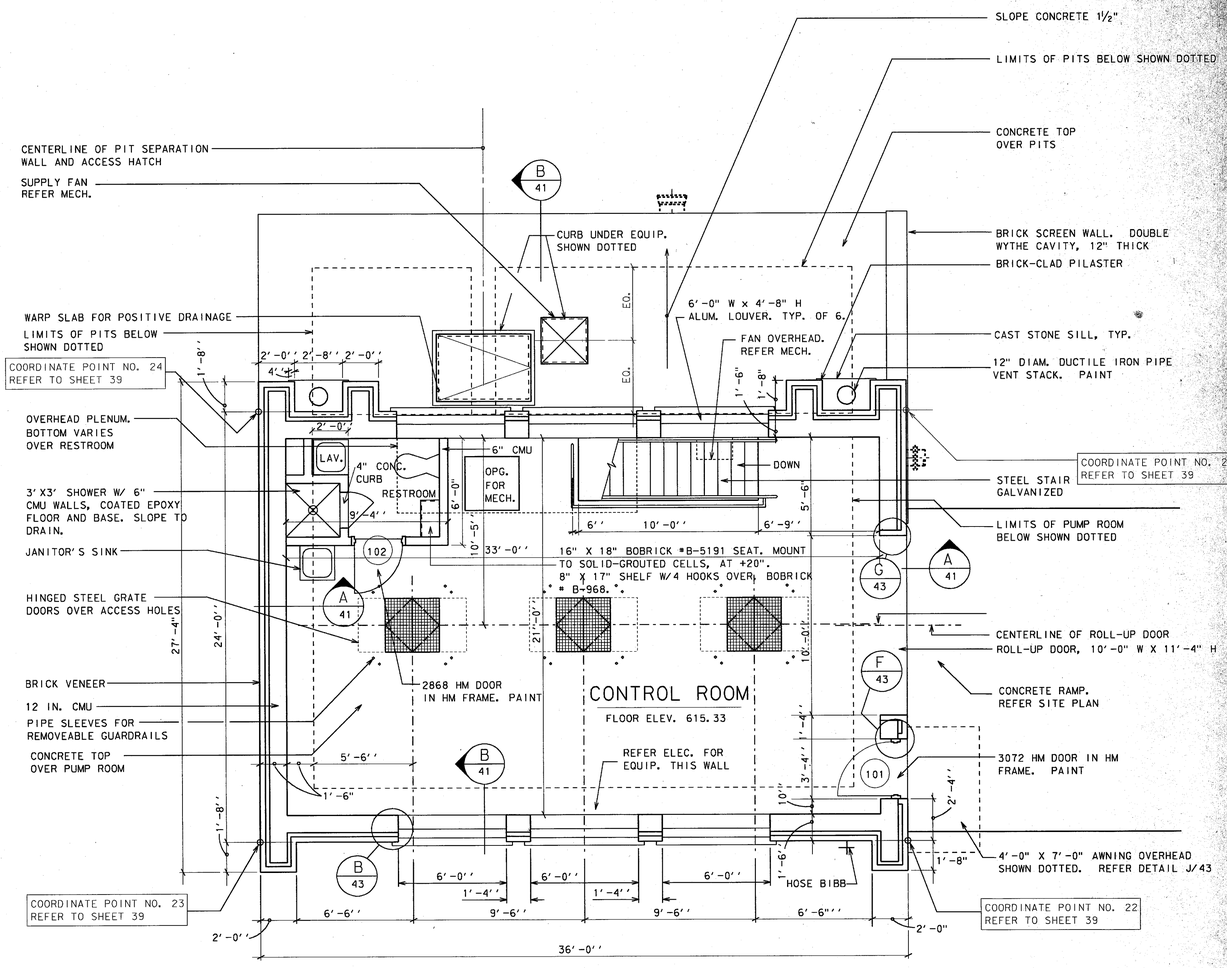

NORTH

GROUND LEVEL FLOOR PLAN (B/40)

1/4" = 1'-0"

GENERAL NOTES:
1. REFER TO SPECIFICATION SECTIONS 09700 - SPECIAL FLOOR COATINGS AND 09800 - SPECIAL COATINGS FOR FINISHES.
2. SHOWER DOOR:
HEAVY DUTY, 2'-0" x 6'-0". 1¼" WIDE STAINLESS STEEL FRAME HARDWARE AND ACCESSORIES. ½" TEMPERED PRIVACY GLASS. PROVIDE ALL STRIKES, BLOCKS, ATTACHMENTS AND OTHER COMPONENTS FOR COMPLETE SYSTEM.

REGISTERED ARCHITECT MICHAEL C. DOWNING 4680 STATE OF TEXAS
4/5/96 2/28/97

NO.	DATE	REVISION	APPROV
4			
3			
2			
1			

TOWN OF ADDISON, TEXAS

MIDWAY/BELTLINE SANITARY SEWER PHASE II

LIFT STATION - ARCHITECTURE FLOOR PLAN

Carter :: Burgess
Consultants in Engineering, Architecture, Planning and the Environment
CARTER & BURGESS, INC.
7950 ELMBROOK DRIVE, SUITE 250
DALLAS, TX 75247-4961

Unit		Scale		Date	04-05-96
Designed	R. WRIGHT	Checked	R. WRIGHT	Job No.	93327600
Drawn	R. WRIGHT	Approved	J. Lindner	Sheet	40 of 63

pw=2887