ROOM FINISH SCHEDULE

ROOM NUMBER	NAME	FLOORS										BASE				WALLS																		CEILINGS											CEILING HEIGHT	REMARKS
		1 CERAMIC TILE	2 V.A.T. TILE	3 QUARRY TILE	4 STAINED CONCRETE	5 CONCRETE	6 MOSAIC TILE	7 CARPET	8 PEDESTAL FLOOR	9 PRECAST PAN	10 RUBBER TILE	11 WOOD	12 VINYL	13 SLATE	14 MOSAIC TILE	15 CONCRETE	16 NONE	17 C.M.U. GLAZED	18	19 WOOD WAINSCOT	20 C.M.U. PAINTED	21 C.M.U. GLAZED	22 MOSAIC TILE	23 VINYL WALL FABRIC TYPE 1	24 VINYL WALL FABRIC TYPE 2	25 GYP. BD. PAINTED	26 GLASS SECURITY WALL	27	28	29	30	31	32	33	34	35 SUSPENDED ACOUST. TILE	36 GYP. BOARD (MR)	37 NONE: EXP. STRUCTURE	38 PRECAST CONC. UNIT: PTD	39 PLASTER	40 SUSP. VINYL WRAPPED TILE	41 MOSAIC TILE	42	43	44		
												N	E	S	W	NORTH	EAST	SOUTH	WEST																												
101	ENTRY	1										—	11	11	11	19/23	19/23	19/23	19/23	35																									11'-4"	
102	WAITING	1										11	11	11	11	19/23	19/23	19/23	19/23	35																									23'-1"	
103	CORRIDOR	1										11	11	11	11	19/23	19/23	19/23	19/23	35																									8'-10"/10'-0"	
104	COURTROOM							7				11	11	11	11	19/23	19/23	19/23	19/23	35																									8'-10"	
105	PRE-FUNCTION	1										11	11	11	11	19/23	19/23	19/23	19/23	35																									8'-10"	
106	WOMEN'S TOILET						6					14	14	14	14	22	24/22	24	22		36																									8'-10"	
107	MEN'S TOILET						6					14	14	14	14	24	24/22	22	22		36																									8'-10"	
108	STORAGE		2									12	12	12	12	25	25	25	25	35																									8'-10"	
109	OFFICE							7				12	12	12	12	23	23	23	23	35																									8'-10"	
110	JURY & WITNESS							7				12	12	12	12	24	24	24	24	35																									8'-10"	
111	CORRIDOR	1										11	11	11	11	19/23	19/23	19/23	19/23	35																									8'-10"	
112	RECORDS							7				12	12	12	12	24	24	24	24	35																									8'-10"	
113	CLOSET							7				12	12	12	12	25	25	25	25	35																									8'-10"	
114	COMPUTER							7	8			12	12	12	12	24	24	24	24	35																									8'-10"	
115	COMMUNICATIONS								8			12	12	12	12	24	24	24	24	35																									8'-10"	
116	STORAGE		2									12	12	12	12	25	25	25	25			37																							8'-10"	
117	TOILET						6					14	14	14	14	22	22	22	22		36																									7'-6"	
118	MECHANICAL		2									12	12	12	12	25	25	25	25	35																									8'-10"	
119	CORRIDOR		2									12	12	12	12	24	24	24	24	35																									8'-10"	
120	STORAGE							7				12	12	12	12	25	25	25	25	35																									8'-10"	
121	PRESS							7				12	12	12	12	24	24	24	24	35																									8'-10"	
122	CORRIDOR	1										11	11	11	11	19/23	19/23	19/23	19/23	35																									8'-10"	
123	STORAGE							7				11	11	11	11	25	25	25	25	35																									8'-10"	
124	CRIME PREVENTION							7				12	12	12	12	23	23	23	23	35																									8'-10"	
125	REPORT ROOM							7				12	12	12	12	24	24	24	24	35																									8'-10"	
126	BRIEFING ROOM							7				12	12	12	12	24	24	24	24	35																									8'-10"	
127	IDENTIFICATION										10	16	16	16	16	21	21	26	21		36																									8'-8"	REF. 601
128	JANITOR				4							16	16	16	16	20	20	20	20				38																						8'-8	
129	SHOWER									9		16	16	16	16	21	21	21	21					39																					7'-6"	
130	DETOXIFICATION TANK										10	17	17	17	17	21	21	21	21				38																						8'-8"	
131	ATTORNEY VISITATION				4							17	17	17	17	21	21	21	21				38																						8'-8"	
132	CORRIDOR		2									12	12	12	12	24	24	24	24	35																									8'-10"	
133	VISITATION				4							17	17	17	17	21	21	21	21				38																						8'-8"	
134	VISITATION				4							17	17	17	17	21	21	21	21				38																						8'-8"	
135	CORRIDOR				4							17	17	17	17	21	21	21	21				38																						8'-8"	
136	CORRIDOR				4							17	17	17	17	21	21	21	21				38																						8'-8"	
137	MEN'S CELL				4							17	17	17	17	21	21/26	21	21				38																						8'-8"	
138	MEN'S CELL				4							17	17	17	17	21	21/26	21	21				38																						8'-8"	
139	MEN'S CELL				4							17	17	17	17	21	21	21	21/26				38																						8'-8"	
140	MEN'S CELL				4							17	17	17	17	21	21	21	21/26				38																						8'-8"	
141	CORRIDOR				4							17	17	17	17	21	21	21	21/26				38																						8'-8"	
142	VIOLENT CELL										10	17	17	17	17	21	21/26	21	21				38																						8'-8"	
143	JUVENILE CELL				4							17	17	17	17	21/26	21/26	21	21				38																						8'-8"	
144	CORRIDOR				4							17	17	17	17	26	21	21	21				38																						8'-8"	
145	VESTIBULE				4							17	17	17	17	26	26	21	26				38																						8'-8"	
146	WOMEN'S CELL				4							17	17	17	17	21	21	26	21				38																						8'-8"	
147	WOMEN'S CELL				4							17	17	17	17	21	21	26	21				38																						8'-8"	
148	KITCHEN		2									17	17	17	17	21	21	26	21				38																						8'-8"	
149	BOOKING				4							17	17	17	17	21	21	26	26				38																						8'-8"	
150	SECURITY				4							17	17	17	17	20	26	20	26				38																						8'-8"	
151	VESTIBULE				4							17	17	17	17	20	26	20	26				38																						8'-8"	
152	ALCOVE			5								17	17	17	17								38																						8'-8"	
153	CORRIDOR				4							17	17	17	17	20	20	20	20				38																						8'-8"	
154	HOLDING CELL				4							17	17	17	17	21	26	21	21				38																						8'-8"	
155	DARKROOM		2									12	12	12	12	20	20	20	20				38																						8'-8"	
156	PROPERTY STORAGE				4							16	16	16	16	20	20	20	20	35																									8'-8"	
157	CORRIDOR		2									12	12	12	12	24	24	24	24	35																									8'-10"	
158	WOMEN'S TOILET						6					14	14	14	14	22	22	24	24		36																									7'-6"	
159	MEN'S TOILET						6					14	14	14	14	22	24	24/22	22		36																									7'-6"	
160	INTERVIEW							7				12	12	12	12	25	25	25	25	35																									8'-10"	
161	AUDIO							7				12	12	12	12	24	24	24	24	35																									8'-10"	
162	INTERVIEW							7				12	12	12	12	24	24	24	24	35																									8'-10"	
163	STORAGE		2									12	12	12	12	20	25	25	25	35																									8'-8"	
164	CRIMINAL INVESTIGATION							7				12	12	12	12	24	24	24	24	35																									8'-10"	
165	CONFERENCE ROOM							7				12	12	12	12	24	24	24	24	35																									8'-10"	
166	STORAGE		2									12	12	12	12	25	25	25	25	35																									8'-10"	
167	STORAGE		2									12	12	12	12	25	25	25	25	35																									8'-10"	
168	BREAK ROOM										10	12	12	12	12	24	24	24	24	35																									8'-10"	
169	PATROL								7			12	12	12	12	24	24	24	24	35																									8'-10"	
170	VESTIBULE						6					14	14	14	14	24	24	24	24																									8'-10"	
171	WOMEN'S LOCKER ROOM						6					14	14	14	14	24	24	24	24																									8'-10"	
172	TOILET						6					14	14	14	14	22	22	22	22		36																									7'-6"	
173	SHOWERS						6					14	14	14	14	22	22	22	22																									7'-0	
174	DRY						6					14	14	14	14	22	22	22	22		36																									7'-6"	
175	DRY						6					14	14	14	14	22	22	22	22		36																									7'-6"	
176	SHOWERS						6					14	14	14	14	22	22	22	22																									7'-0"	
177	TOILETS						6					14	14	14	14	22	22	22	22		36																									7'-6"	
178	MEN'S LOCKER ROOM						6					14	14	14	14	24	24	24	24																									8'-10"	
179	VESTIBULE						6					14	14	14	14	24	24	24	24																									8'-10"	
180	SALLY PORT					5						15	15	15	15	20	20	20	20			37																							———	
181	FIRING RANGE				4							16	16	16	16	20	20	20	20			37																							———	
182	VESTIBULE				4							16	16	16	16	20	20	20	20	35																									8'-0"	
183	CONTROL ROOM				4							16	16	16	16	20	26	20	20	35																									8'-0"	
184	ARMORY				4							16	16	16	16	20	20	20	20	35																									8'-0"	
185	STORAGE				4							16	16	16	16	20	20	20	20			37																							———	
186	VESTIBULE				4							17	17	17	17	21	21	21	21				38																							8'-8"	
187	DRY		1			6						14	14	14	14	22	22	22	22		36																									7'-6"	
188	EQUIPMENT		2									12	12	12	12	25	25	25	25	35																									8'-10"	
1	STAIR NO. 1	1										—	11	11	11	———	19/23	19/23	19/23		36																									25'-1"	
2	STAIR NO. 2		2									12	12	—	12	24	24	———	24		36																									23'-1"	
3	STAIR NO. 3				4			7				12	12	12	12	25	25	25	25		36																									VAULTED	CARPET AT SECOND FLOOR LANDING

ROOM FINISH SCHEDULE

ROOM NUMBER	NAME	FLOORS										BASE				WALLS																		CEILINGS											CEILING HEIGHT	REMARKS
		1 CERAMIC TILE	2 V.A.T. TILE	3 SLATE TILE	4 STAINED CONCRETE	5 CONCRETE	6 MOSAIC TILE	7 CARPET	8 PEDESTAL FLOOR	9 PRECAST PAN	10 RUBBER TILE	11 WOOD	12 VINYL	13 SLATE	14 MOSAIC TILE	15 CONCRETE	16 NONE	17	18	19 WOOD WAINSCOT	20 C.M.U. PAINTED	21 C.M.U. GLAZED	22 MOSAIC TILE	23 VINYL WALL FABRIC TYPE 1	24 VINYL WALL FABRIC TYPE 2	25 GYP. BOARD PAINTED	26 GLASS SECURITY WALL	27 GLASS ENTRY WALL	28 GLASS BLOCK	29	30	31	32	33	34	35 SUSPENDED ACOUST. TILE	36 GYP. BOARD	37 NONE: EXP. STRUCTURE	38 PRECAST CONC. UNIT: PTD	39 PLASTER	40	41	42	43	44		
												N	E	S	W	NORTH		EAST		SOUTH		WEST																								
201	LOBBY							7				—	11	11	11	27		23		23		23																									VAULTED	
202	RECEPTION							7				—	11	—	11	———		23		27		23																									VAULTED	
203	OPEN OFFICE							7				11	11	11	11	24		24		24		24															35									8'-10"	
204	CORRIDOR							7				11	11	11	16	24		24		24		28																36								8'-0"	
205	CLOSET							7				11	11	11	11	25		25		25		25																	35							8'-10"	
206	CLOSET							7				11	11	11	11	25		25		25		25																	35							8'-10"	
207	OFFICE							7				11	11	11	11	23		23		23		23																	35							8'-10"	
208	CONFERENCE							7				11	11	11	11	24		24		24		24																	35							8'-10"	
209	CORRIDOR							7				11	11	11	11	24		24		24		24																		36							8'-0"	
210	CLOSET							7				11	11	11	11	25		25		25		25																	36							8'-10"	
211	OFFICE							7				11	11	11	11	23		23		23		23																	35							8'-10"	
212	JANITOR		2									12	12	12	12	25		25		25		25																		36							VAULTED	
213	CLOSET		2									12	12	12	12	25		25		25		25																			37						———	
214	BREAK ROOM										10	11	11	11	11	24		24		24		24																	35							8'-10"	
215	COPY ROOM							7				11	11	11	11	24		24		24		24																	35							8'-10"	
216	STUDY							7				11	11	11	11	24		24		24		24																	35							8'-10"	
217	MEN						6					14	14	14	14	24		24		22		22																		36							7'-6"	
218	WOMEN						6					14	14	14	14	24		22		22		24																		36							7'-6"	
219	STORAGE		2									12	12	12	12	25		25		25		25																			39						VAULTED	
220	DECK			3	———	
221	DECK			3	———	

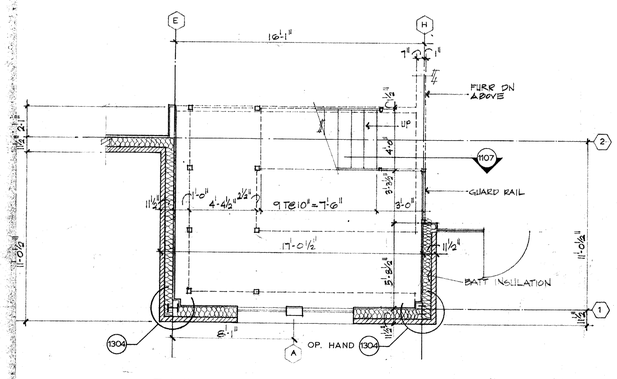

1001 PARTIAL FLOOR PLAN

SCALE: 1/4" = 1'-0" REF. 201

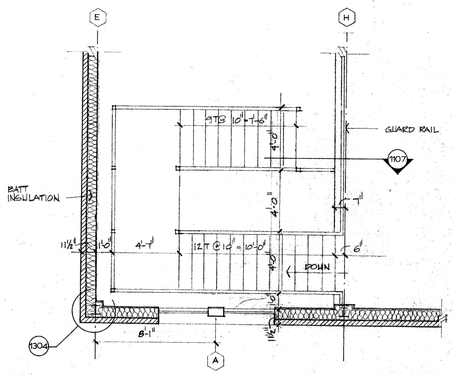

1002 PARTIAL FLOOR PLAN

SCALE: 1/4" = 1'-0" REF. 301

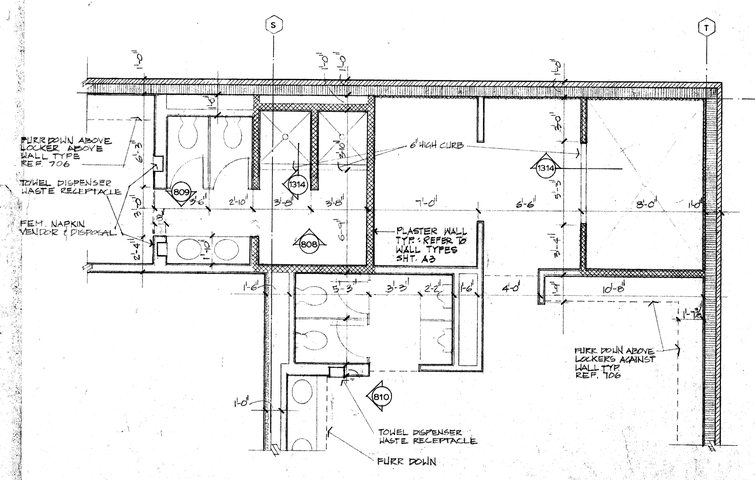

1003 PARTIAL FLOOR PLAN

SCALE: 1/4" = 1'-0" REF. 201

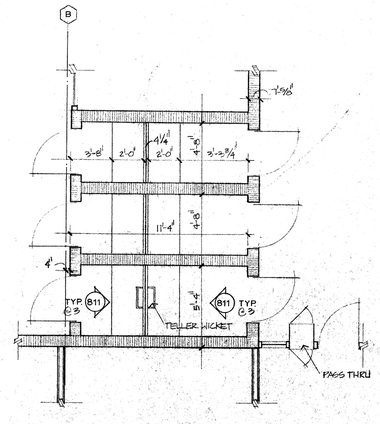

1004 PARTIAL FLOOR PLAN

SCALE: 1/4" = 1'-0" REF. 201

SHEPHERD + BOYD
ARCHITECTS/PLANNERS & INTERIORS
8235 DOUGLAS AVENUE
DOUGLAS BUILDING SUITE 900
DALLAS, TEXAS 75225
TELEPHONE 214/691-9000

A NEW POLICE FACILITY FOR THE
TOWN OF ADDISON
4799 AIRPORT PARKWAY
ADDISON, TEXAS 75248

REGISTERED ARCHITECT STATE OF TEXAS

REVISIONS

DATE
JULY 12 1982

JOB NO. 318

SHEET
A-10