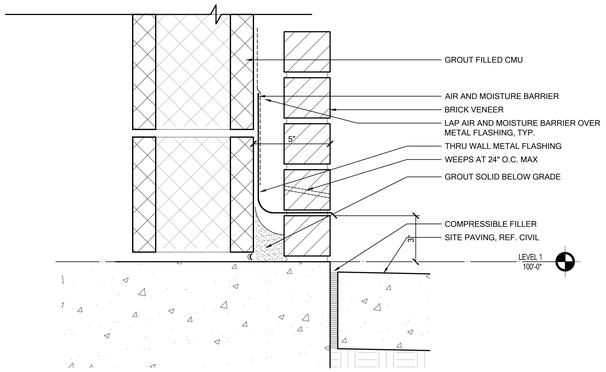

13 CMU SILL @ BRICK
File Name: A4.2.dwg Scale: 3" = 1'-0"

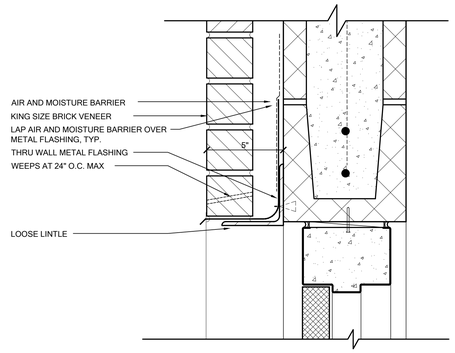

10 SECTION DETAIL
File Name: A4.2.dwg Scale: 3" = 1'-0"

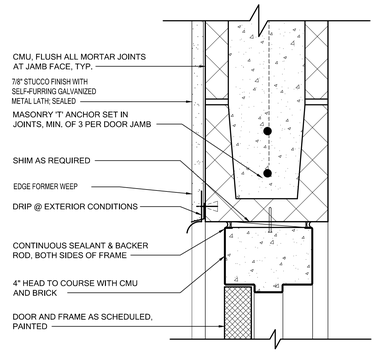

07 SECTION DETAIL
File Name: A4.2.dwg Scale: 3" = 1'-0"

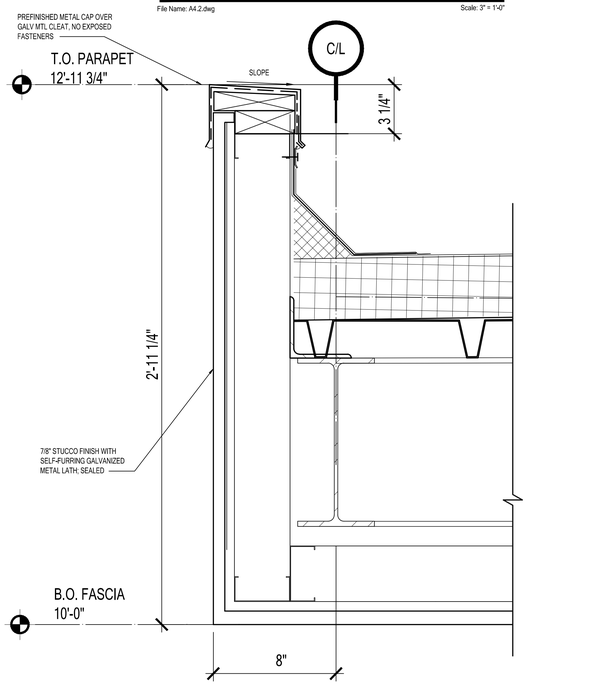

12 SECTION DETAIL
File Name: A4.2.dwg Scale: 3" = 1'-0"

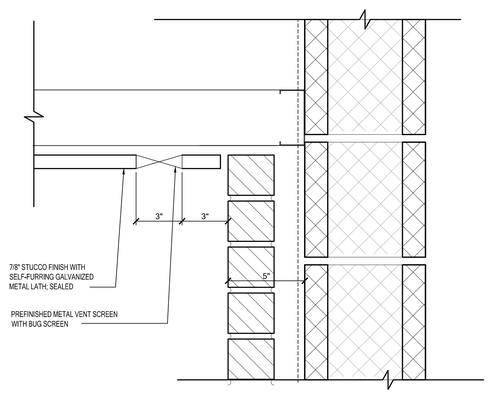

09 SECTION DETAIL
File Name: A4.2.dwg Scale: 3" = 1'-0"

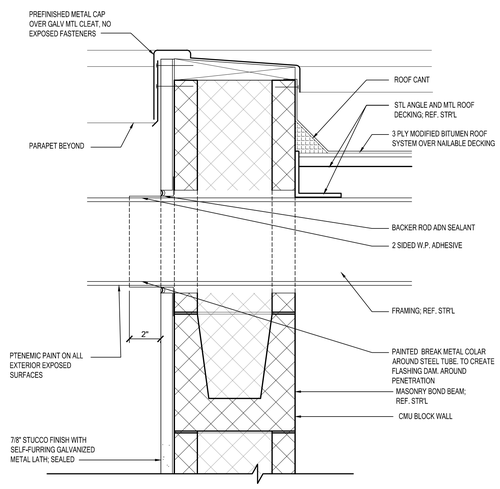

06 SECTION DETAIL
File Name: A4.2.dwg Scale: 3" = 1'-0"

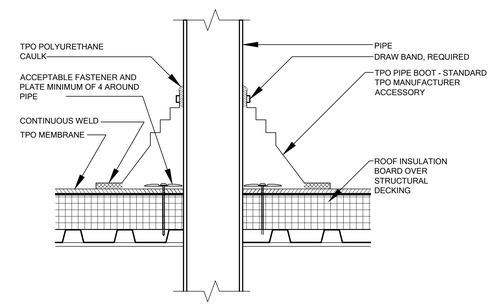

02 PIPE PENETRATION DETAIL
File Name: A4.2.dwg Scale: 3" = 1'-0"

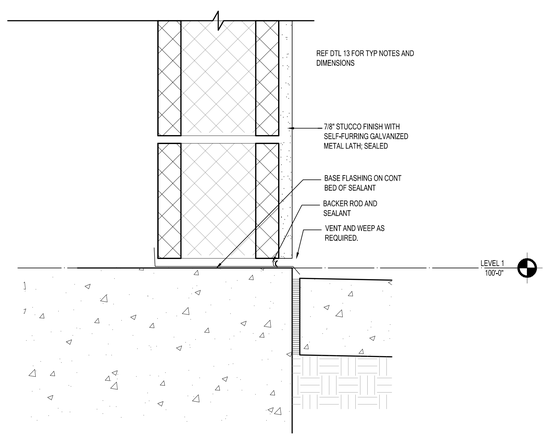

11 CMU SILL @ PLASTER
File Name: A4.2.dwg Scale: 3" = 1'-0"

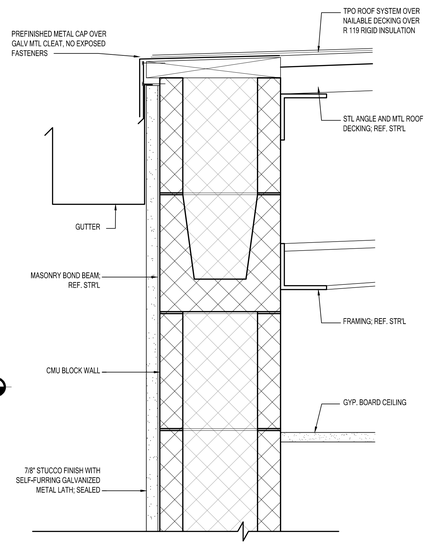

08 SECTION DETAIL
File Name: A4.2.dwg Scale: 3" = 1'-0"

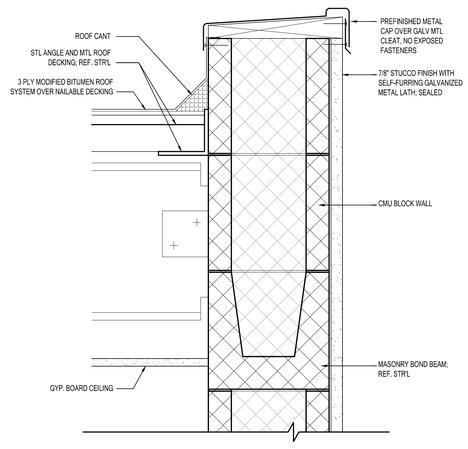

05 SECTION DETAIL
File Name: A4.2.dwg Scale: 3" = 1'-0"

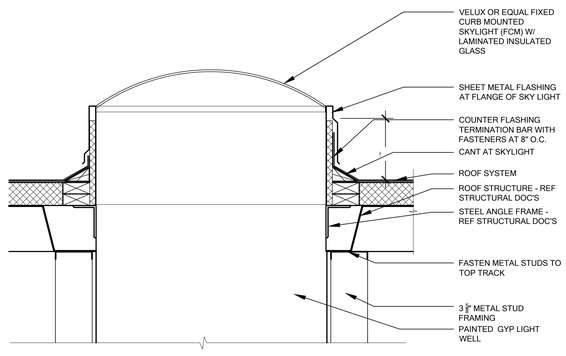

01 SKYLIGHT DETAIL
File Name: A4.2.dwg Scale: 3" = 1'-0"

Good Fulton & Farrell Architects
2808 Fairmount Street
Suite 300
Dallas, Texas 75201
214.303.1500/Tel
214.303.1512/Fax
www.gff.com

© Good Fulton & Farrell 2009

VITRUVIAN PARK:
PARK TOILET BUILDING
VITRUVIAN WAY
ADDISON, TX 75001
FOR PERMIT: 06.28.2012

No.	Date	Item

REVISIONS

Drawn TJC
Checked
Approved
06.28.2012

SECTION DETAILS

Project No.	10061.10
Date	06.28.12
Last Revision	

A4.2