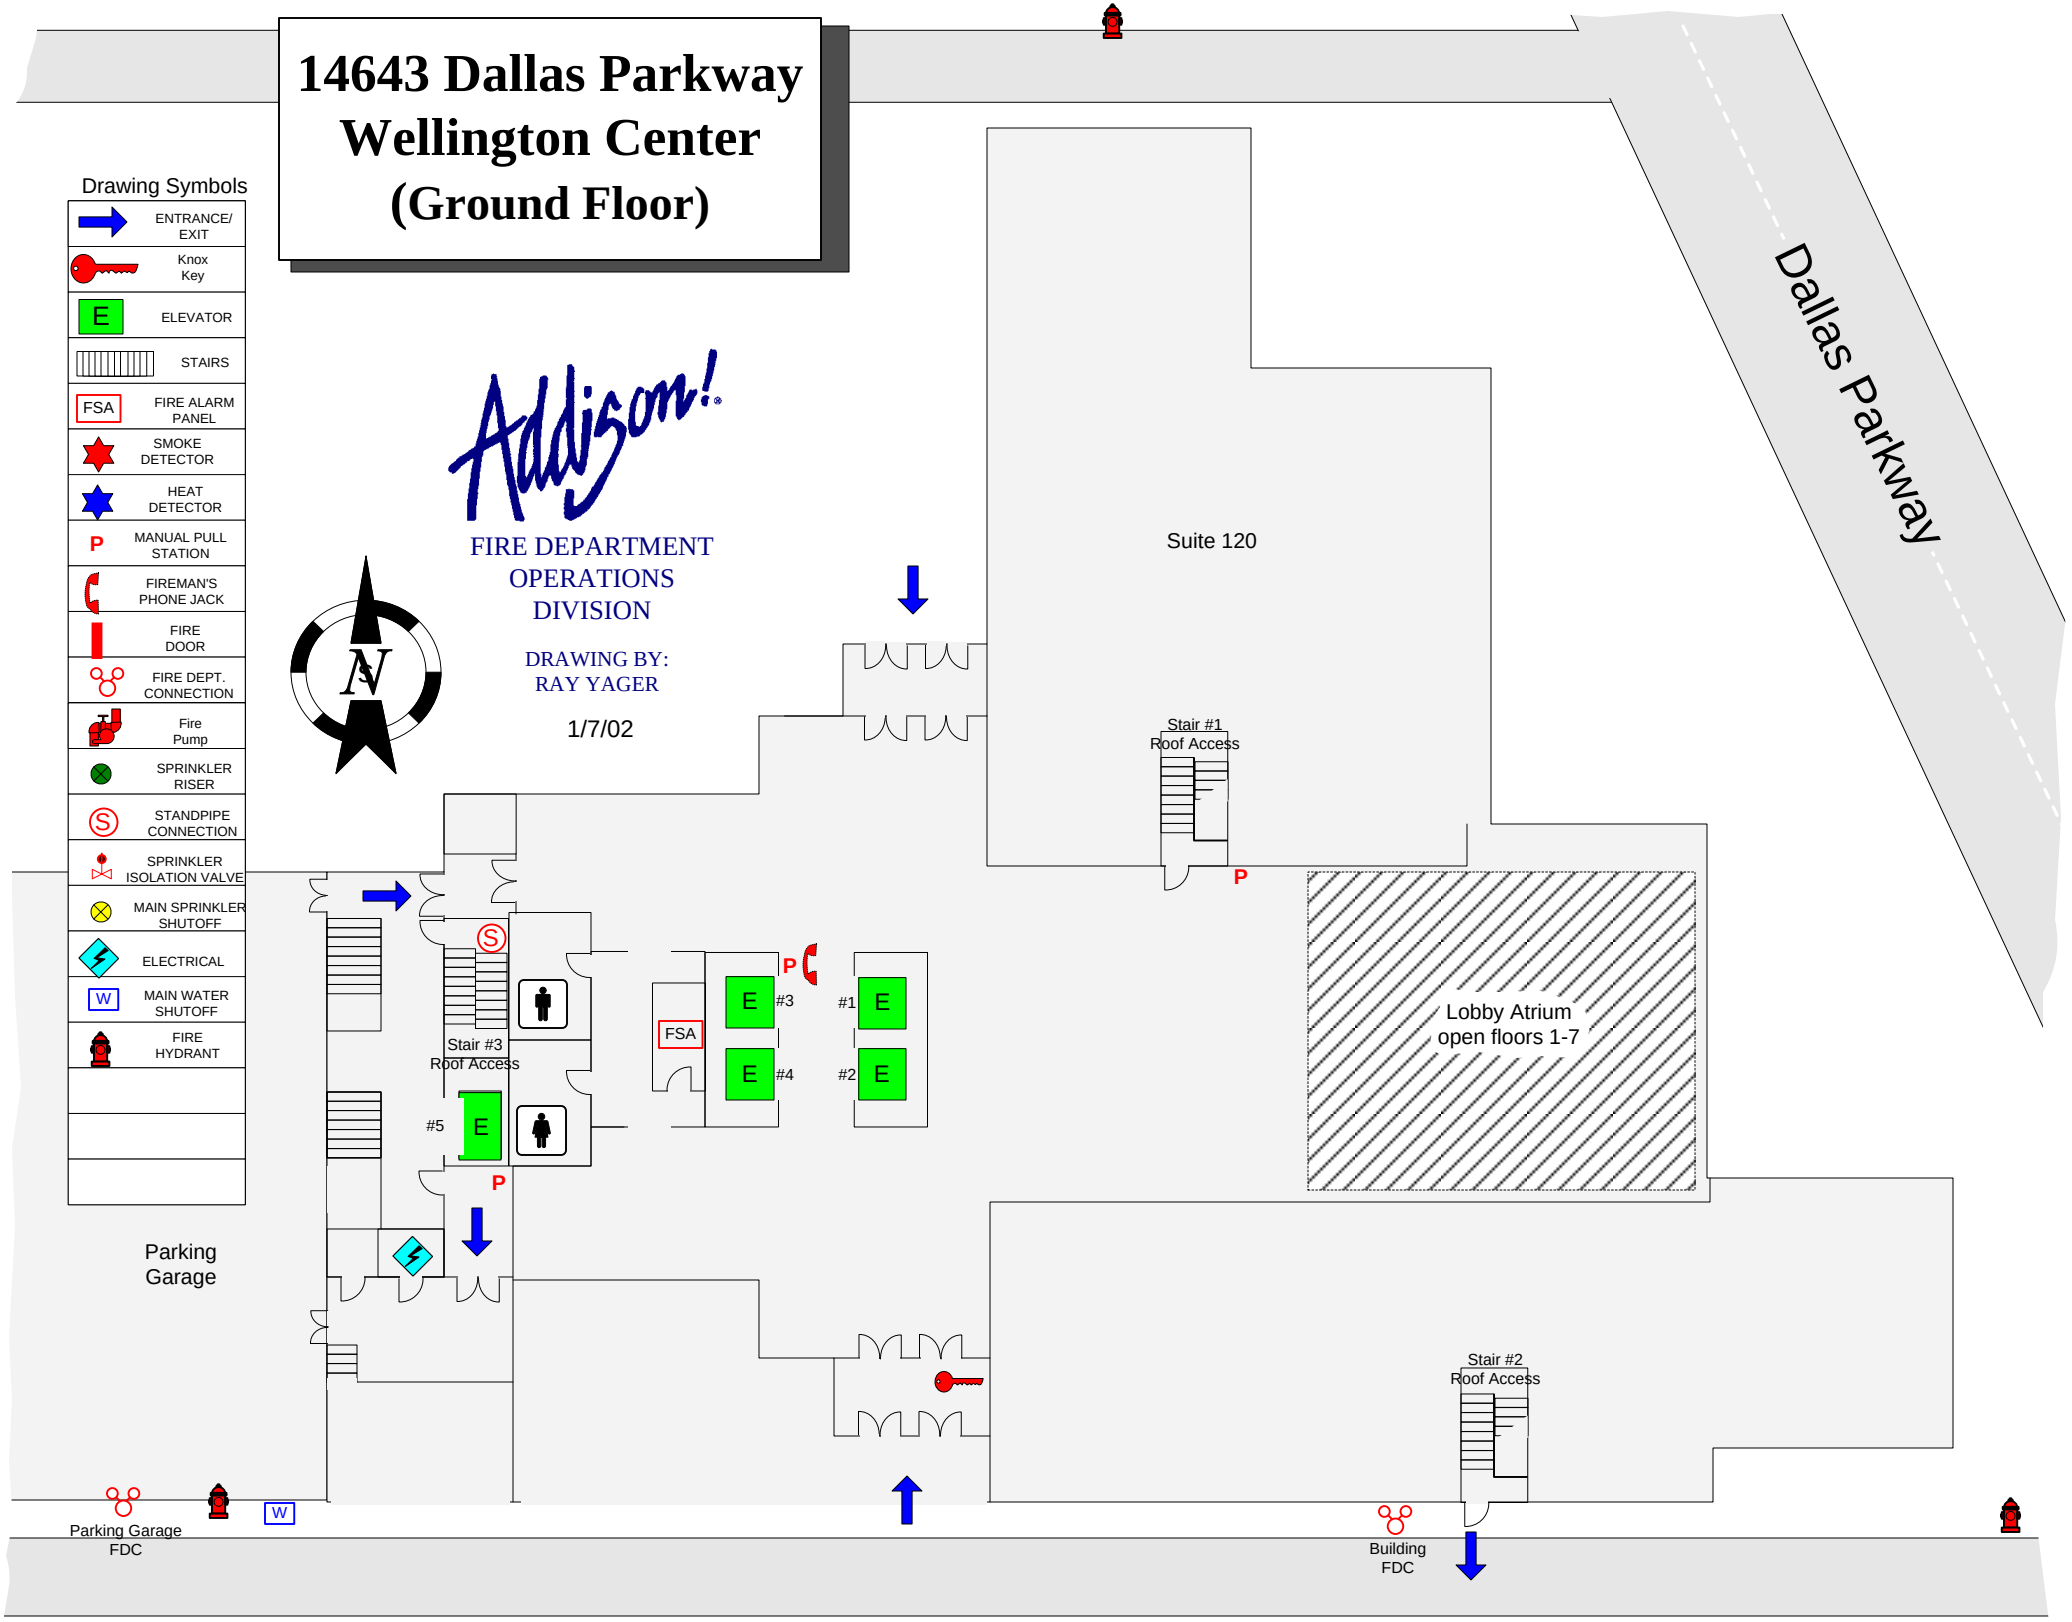14643 Dallas Parkway
Wellington Center
(Ground Floor)