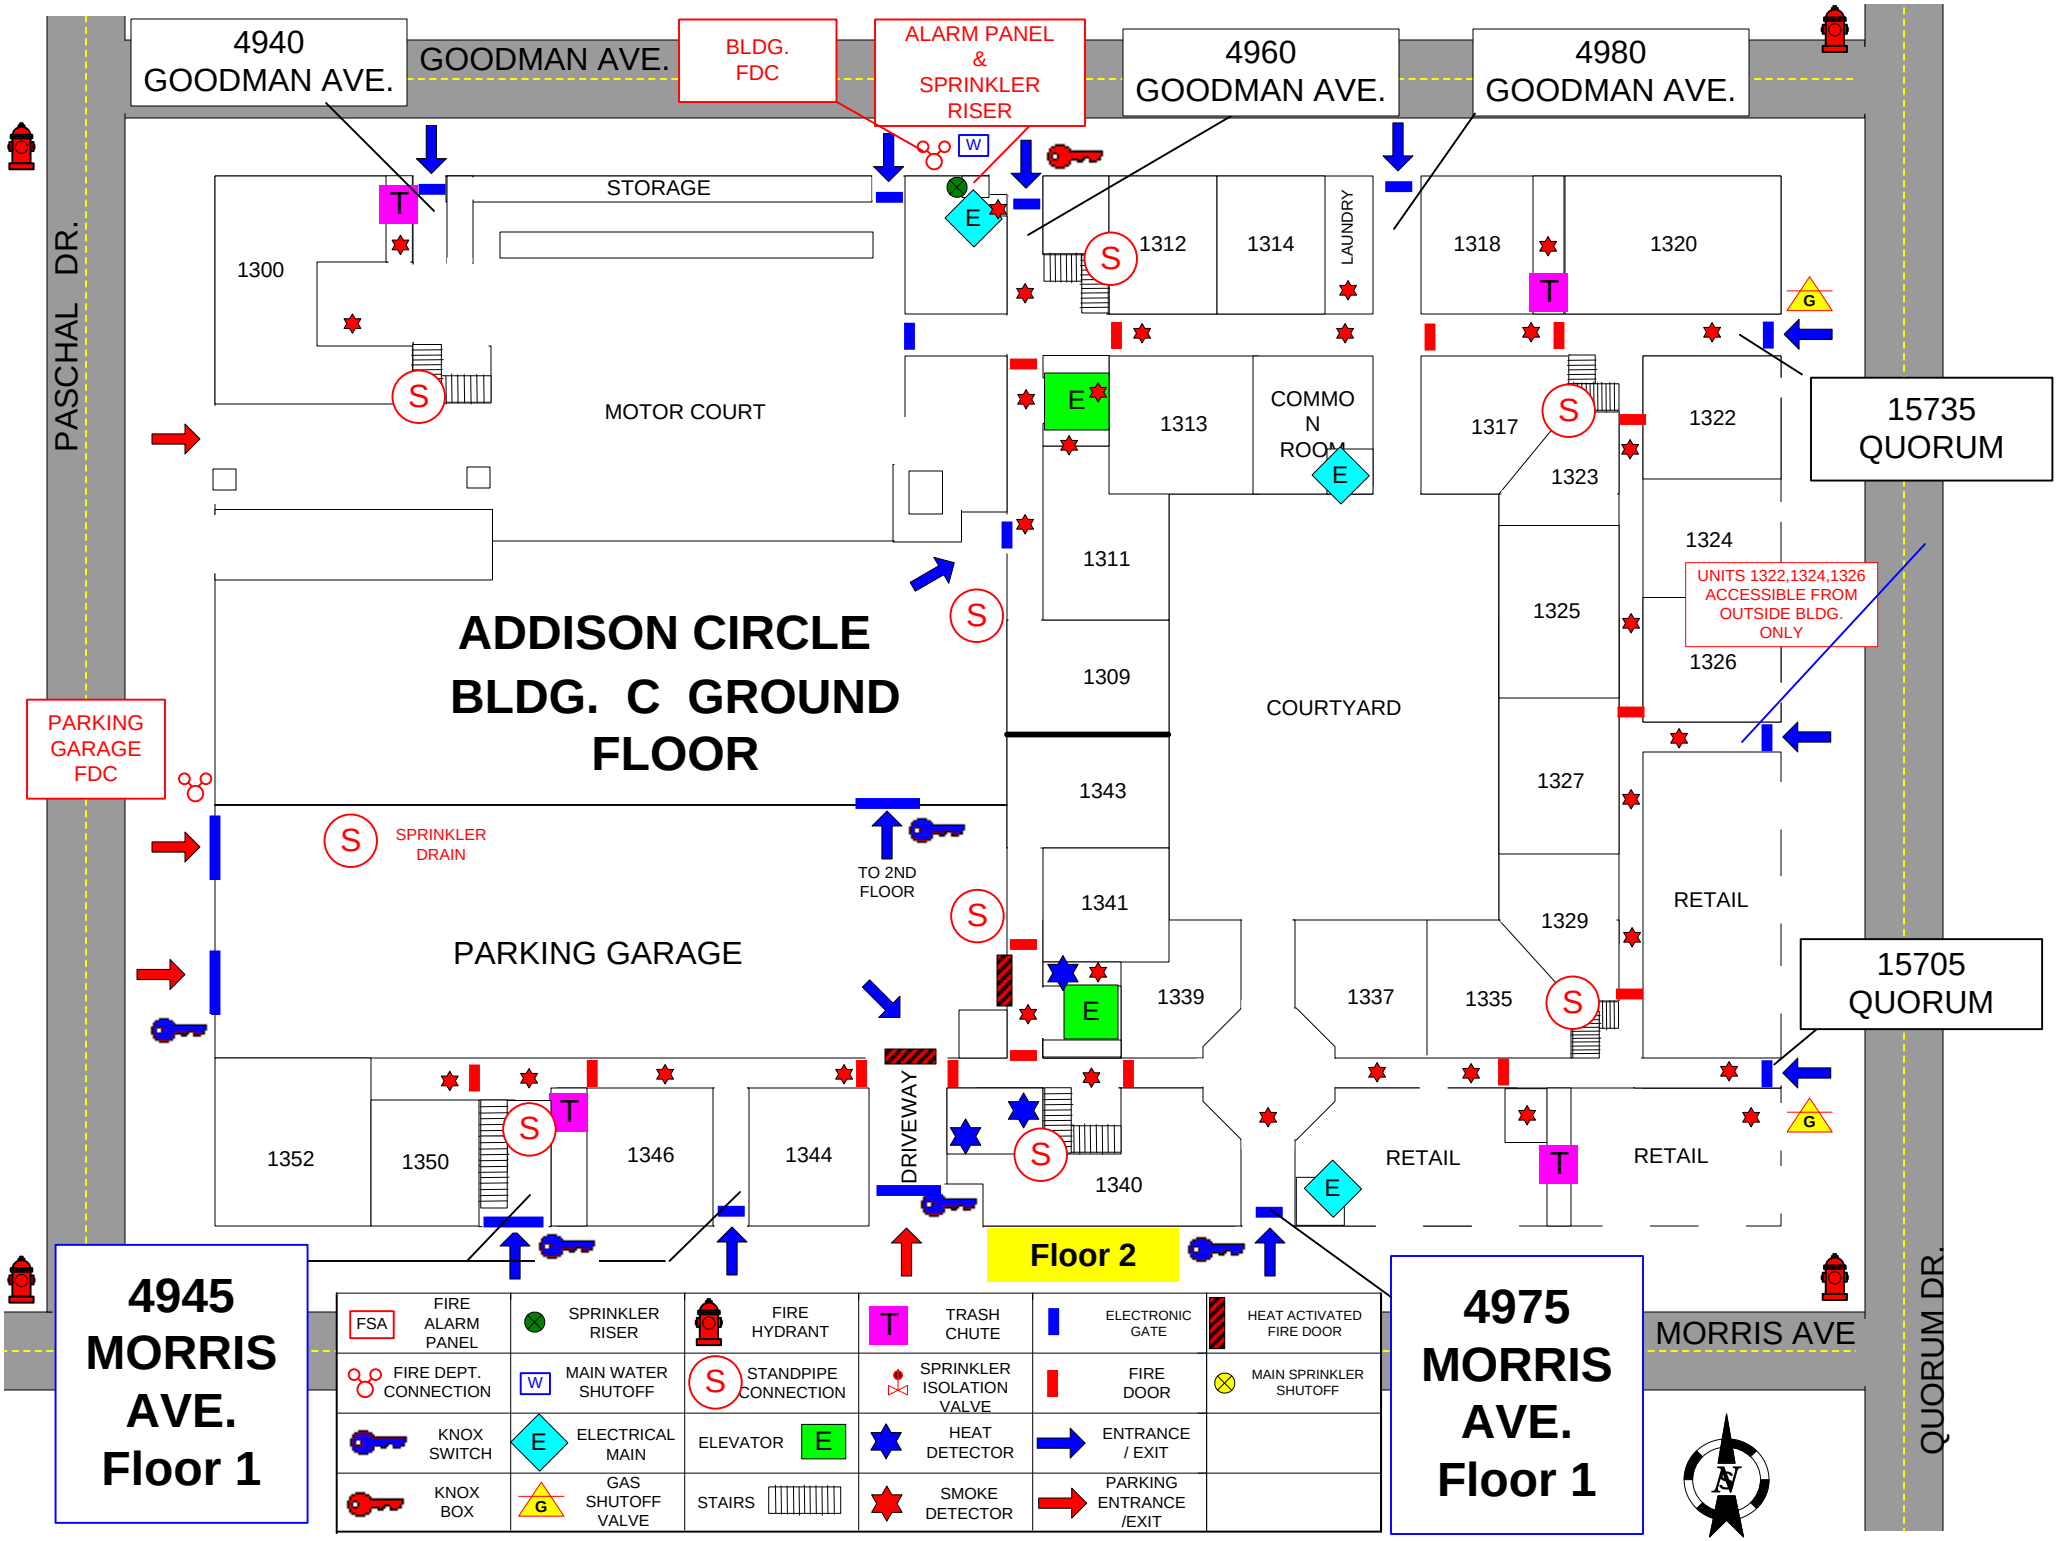
4940 GOODMAN AVE.
GOODMAN AVE.
BLDG. FDC
ALARM PANEL & SPRINKLER RISER
4960 GOODMAN AVE.
4980 GOODMAN AVE.
PASCHAL DR.
STORAGE
1300
MOTOR COURT
1312
1314
LAUNDRY
1318
1320
1313
COMMON ROOM
1317
1322
1323
1324
1325
1326
1311
1309
COURTYARD
1327
RETAIL
1329
1343
1341
1339
1337
1335
PARKING GARAGE
1352
1350
1346
1344
1340
DRIVEWAY
RETAIL
RETAIL
ADDISON CIRCLE
BLDG. C GROUND
FLOOR
PARKING GARAGE FDC
SPRINKLER DRAIN
TO 2ND FLOOR
UNITS 1322,1324,1326 ACCESSIBLE FROM OUTSIDE BLDG. ONLY
15735 QUORUM
15705 QUORUM
Floor 2
4945 MORRIS AVE. Floor 1
4975 MORRIS AVE. Floor 1
MORRIS AVE
QUORUM DR.
FSA FIRE ALARM PANEL
SPRINKLER RISER
FIRE HYDRANT
T TRASH CHUTE
ELECTRONIC GATE
HEAT ACTIVATED FIRE DOOR
FIRE DEPT. CONNECTION
W MAIN WATER SHUTOFF
S STANDPIPE CONNECTION
SPRINKLER ISOLATION VALVE
FIRE DOOR
MAIN SPRINKLER SHUTOFF
KNOX SWITCH
E ELECTRICAL MAIN
ELEVATOR E
HEAT DETECTOR
ENTRANCE / EXIT
KNOX BOX
G GAS SHUTOFF VALVE
STAIRS
SMOKE DETECTOR
PARKING ENTRANCE /EXIT
N