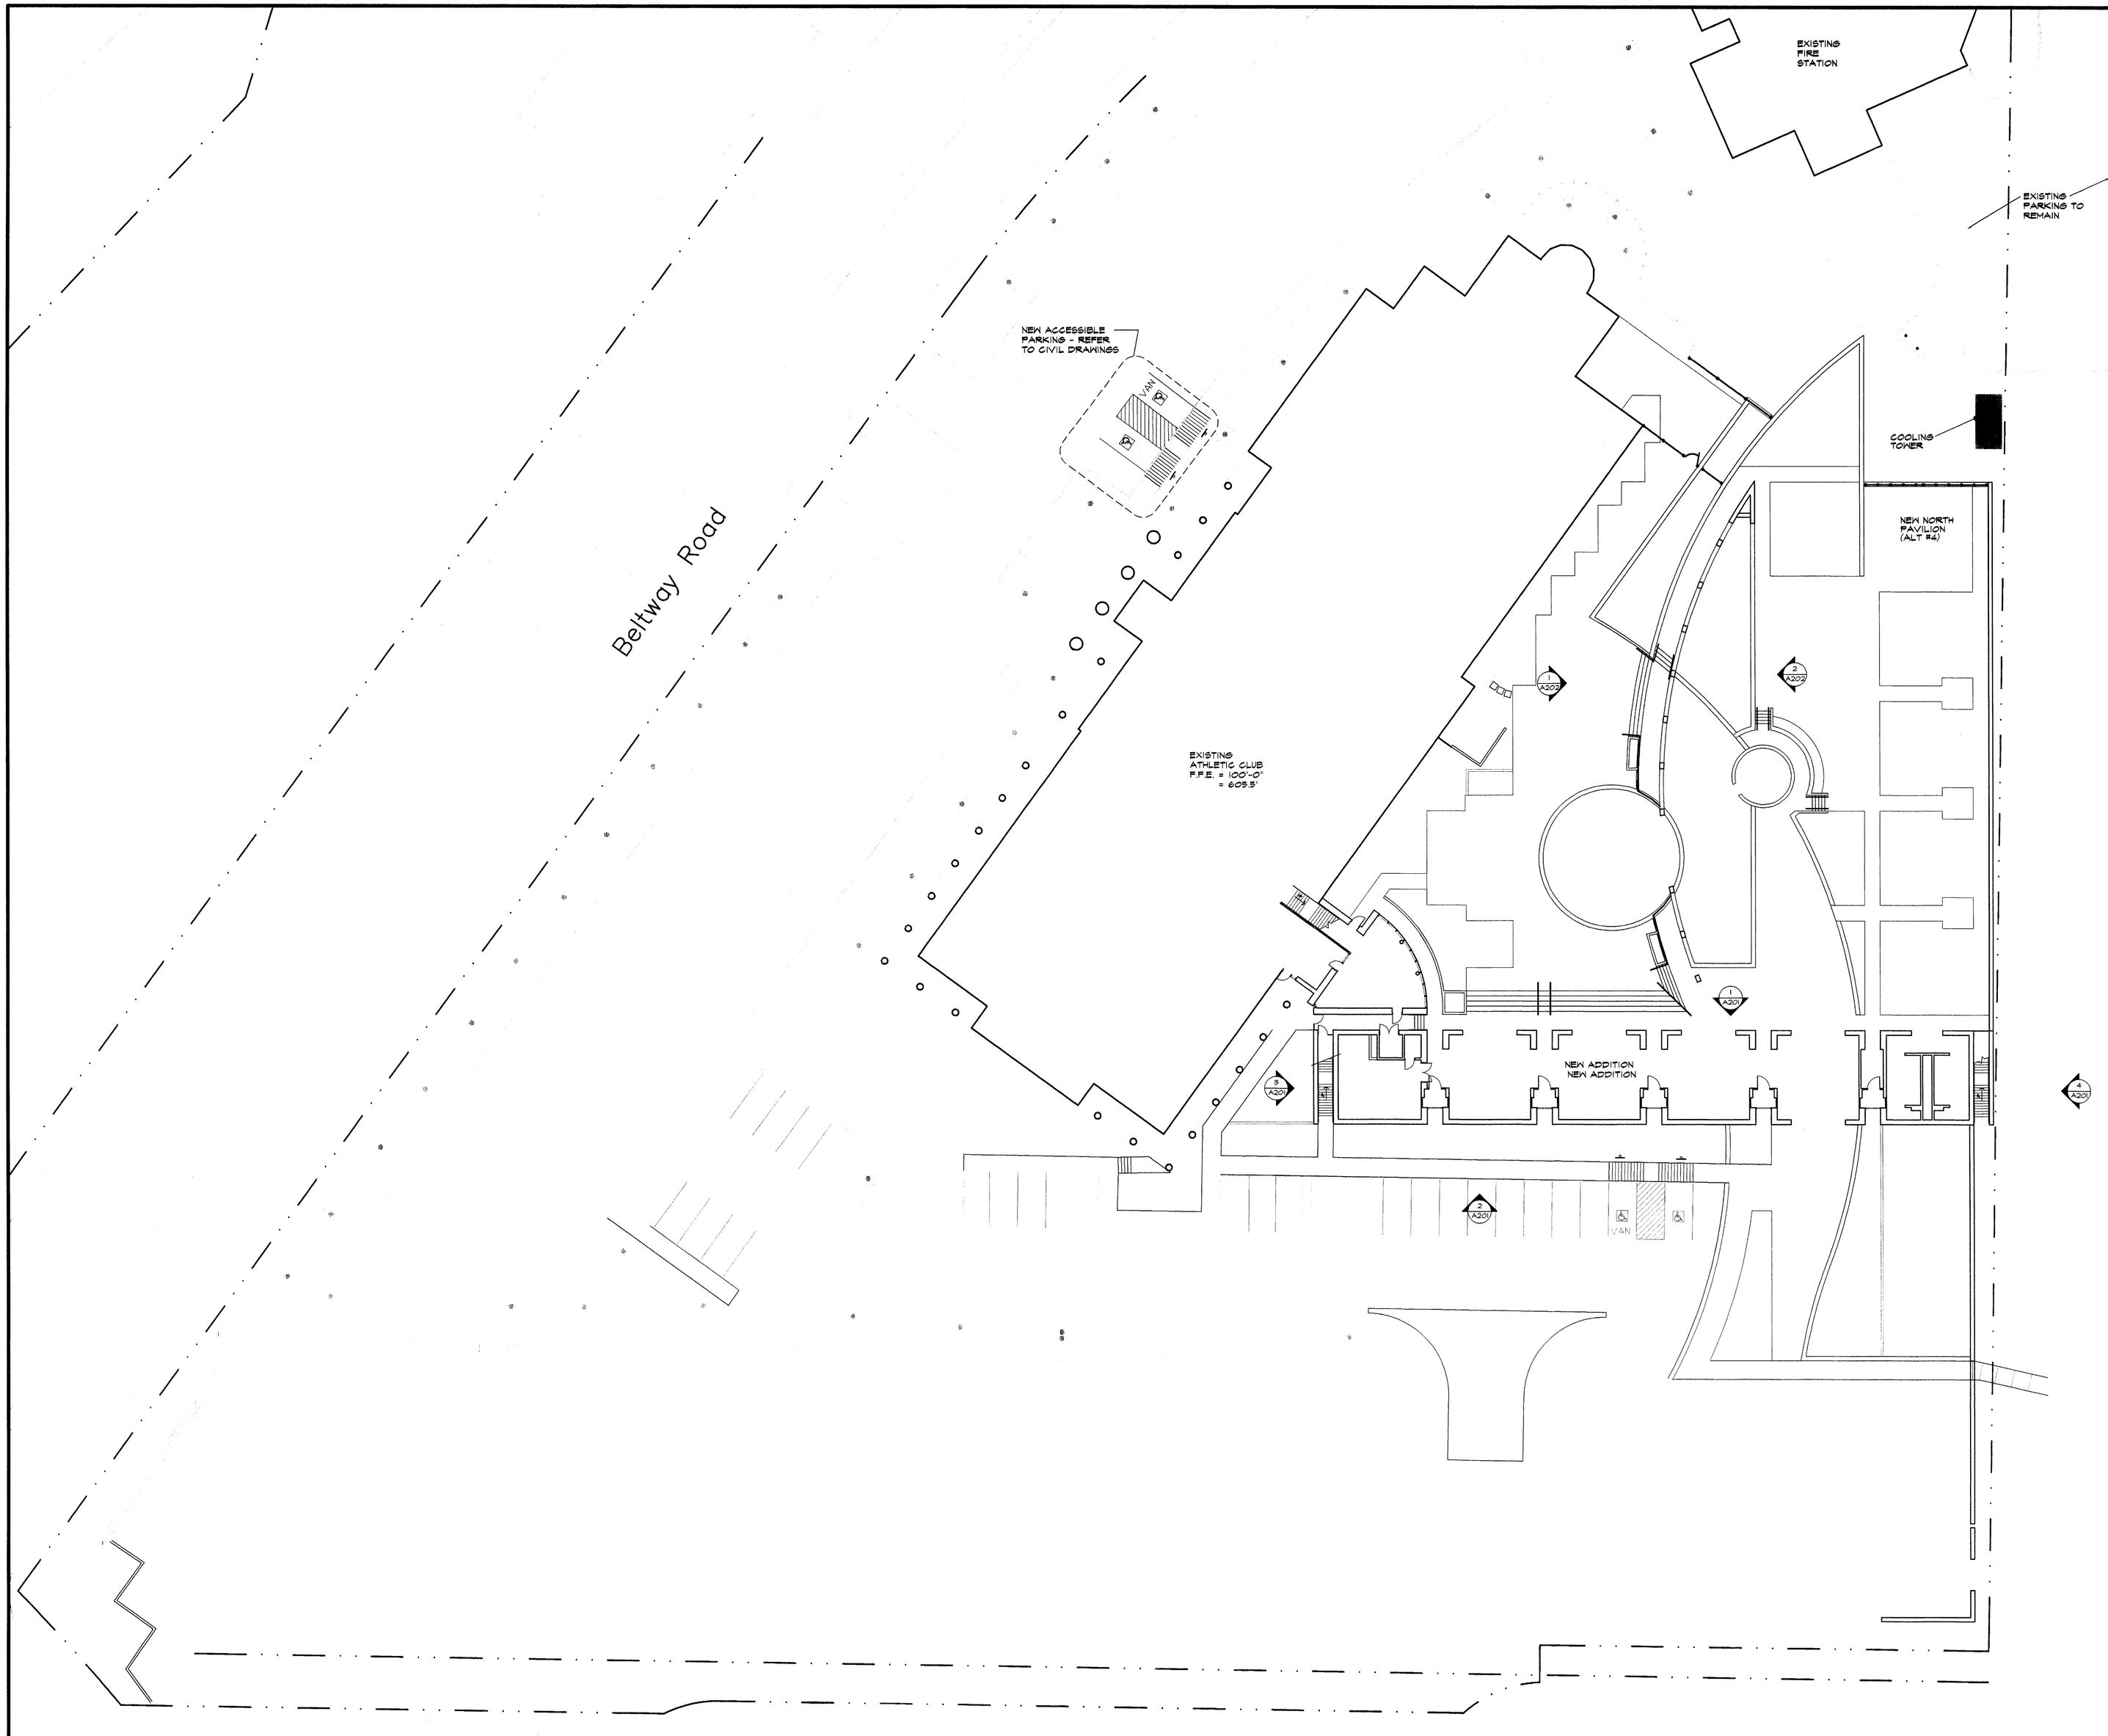

1 site plan— base bid
1"=20'-0"

ISSUE DATE
FEB. 20, 2002

REVISIONS

ADDISON ATHLETIC CLUB EXPANSION AND LEISURE POOL
ADDISON, TEXAS

RON HOBBS ARCHITECTS
614 W. MAIN ST. SUITE #203 GARLAND, TEXAS 75040
(972) 494-0174 FAX (972) 494-0722

JOB NUMBER
0012

SHEET NAME
BASE BID
SITE PLAN

SHEET NUMBER
ASP2