


01 SECTION S6.01

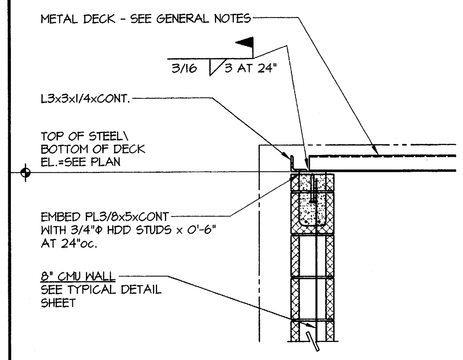


02 SECTION S6.01




03 SECTION S6.01

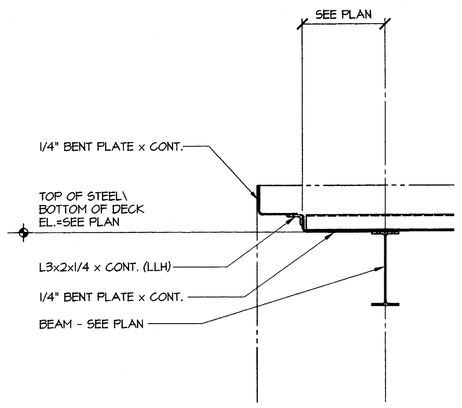


04 SECTION S6.01

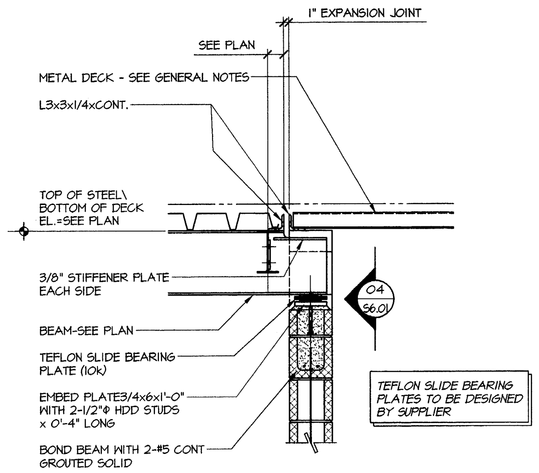


05 SECTION S6.01

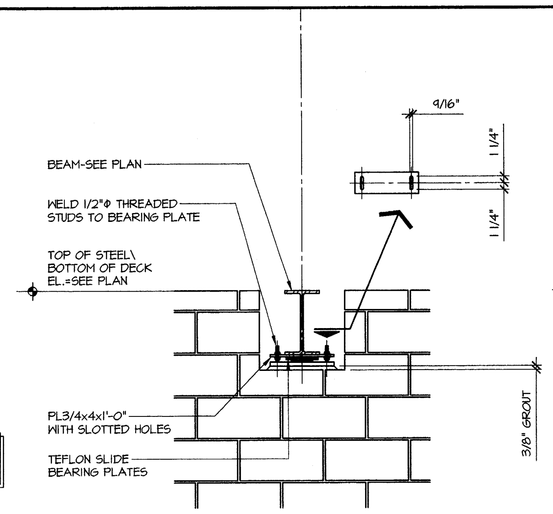


06 SECTION S6.01

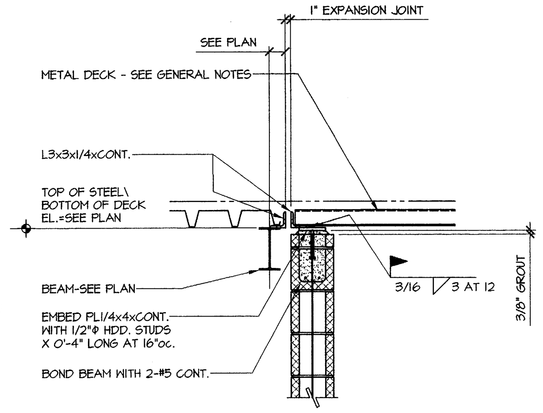


07 SECTION S6.01

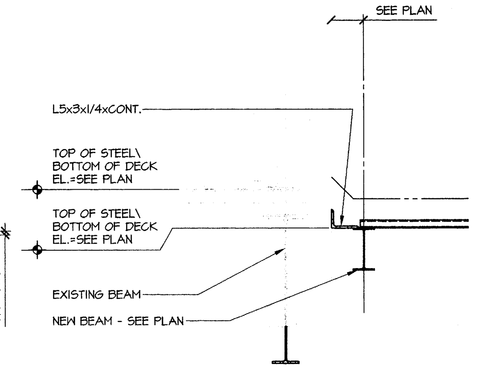


08 SECTION S6.01

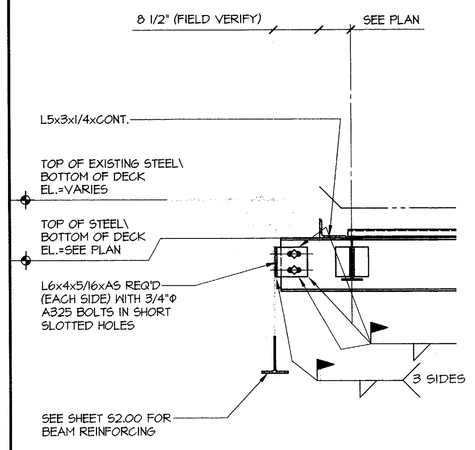


09 SECTION S6.01

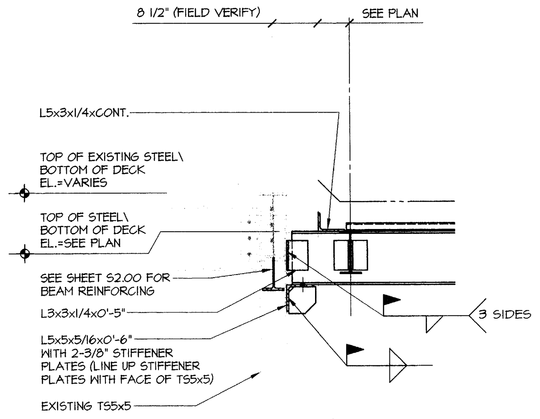


10 DETAIL S6.01

02-20-02

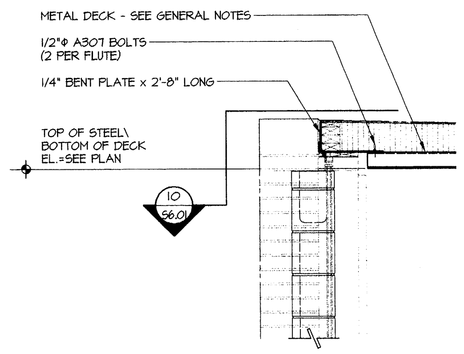2001010-00

ISSUE DATE
FEBRUARY 20, 2002

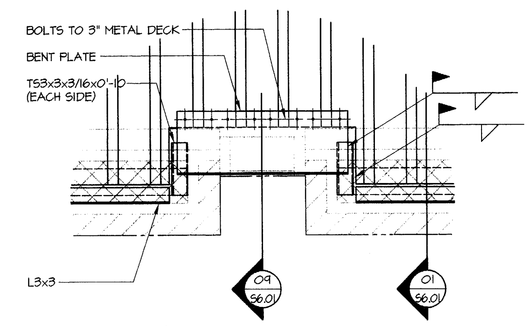REVISIONS

# ADDISON ATHLETIC CLUB EXPANSION AND LEISURE POOL
ADDISON, TEXAS

RON HOBBS ARCHITECTS
614 W. MAIN ST. SUITE #200 GARLAND, TEXAS 75040
(972) 494-0174 FAX (972) 494-0722

Lee & Baldauf
Consulting Engineers Inc.
12380 Pandora, Suite 145
Dallas, Texas 75243
214-342-0399 Fax 214-342-2600

2-20-02

JOB NUMBER
0012
JOB NAME
ADDISON ATHELTIC CLUB
EXPANSION & LEISURE POOL

SHEET DESCRIPTION
STEEL
SECTIONS & DETAILS
SHEET NUMBER
S6.01