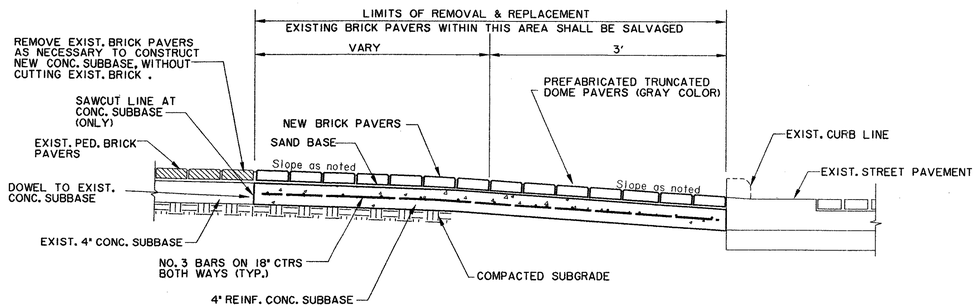

SECTION 'A' - 'A'
TYPICAL REMOVAL & REPLACEMENT OF RAMP SECTION

NOT TO SCALE

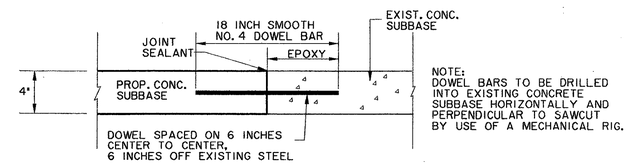

DOWEL DETAIL

NOT TO SCALE

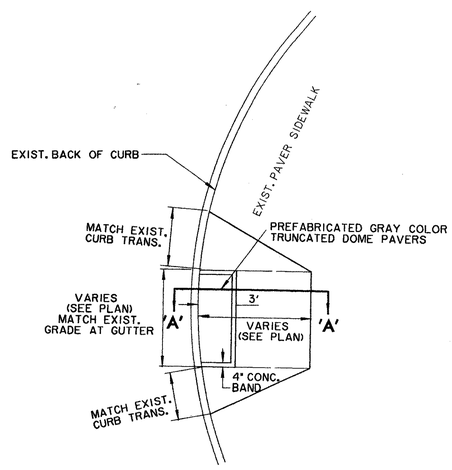

BARRIER FREE RAMP DETAIL

NOT TO SCALE

BARRIER FREE RAMP
GENERAL NOTES:

1. MAXIMUM SLOPE ON BARRIER FREE RAMPS MUST NOT EXCEED ONE INCH PER FOOT AT ANY LOCATION.

2. CONCRETE TO HAVE MIN. 3000 PSI COMPRESSIVE STRENGTH AT 28 DAYS.

3. REINFORCEMENT TO BE #3 DEFORMED BARS AT 18" O.C. AND SUPPORTED BY APPROVED BAR CHAIRS ON 3'-0" CENTERS.

DATE	DESCRIPTION	REF NO.

STATE OF TEXAS
DAVID E. MEYERS
81512
REGISTERED PROFESSIONAL ENGINEER
12/2/03

DETAILS

MORRIS AVE. at QUORUM DR. / ADDISON CIRCLE

ADDISON CIRCLE PHASE I

TOWN OF ADDISON, TEXAS

Huitt - Zollars, Inc.
3131 Mckinney Ave., Suite 600, Dallas, TX 75204
Phone (214) 871-3311/Fax (214) 871-0757

DESIGN	DRAWN	APPR.	SCALE	DATE	PROJECT NO.	NO.
HZI	HZI		NO SCALE	DEC. 4 2003	01-3363-01	4