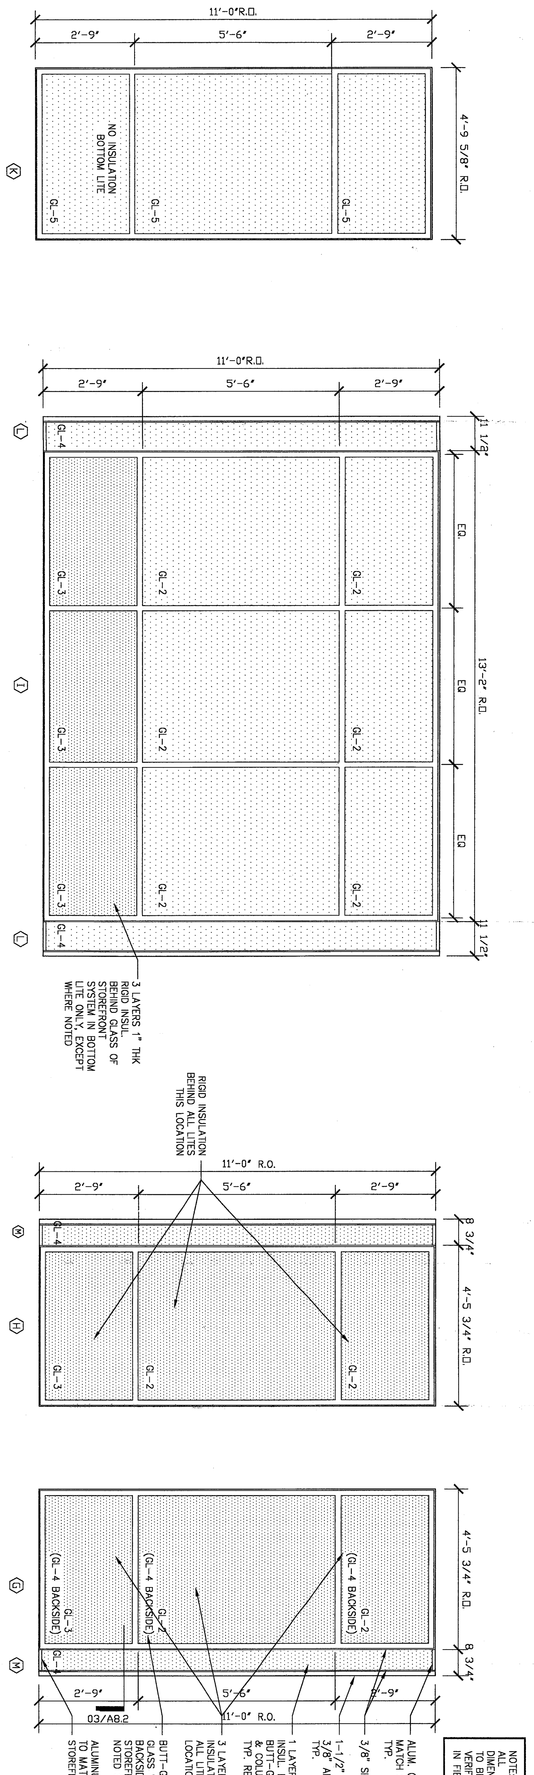

A6.2
WINDOW TYPES

issue	date
DD	08/26/02
50% CD	11/05/02
100% CD	01/23/03

Addison Arts and Events Pavilion

4970 Addison Circle Drive Addison, Texas

cunningham architects
918 Dragon Street
Dallas, Texas 75207
v 214.915.0900
f 214.915.0901

1.27.03