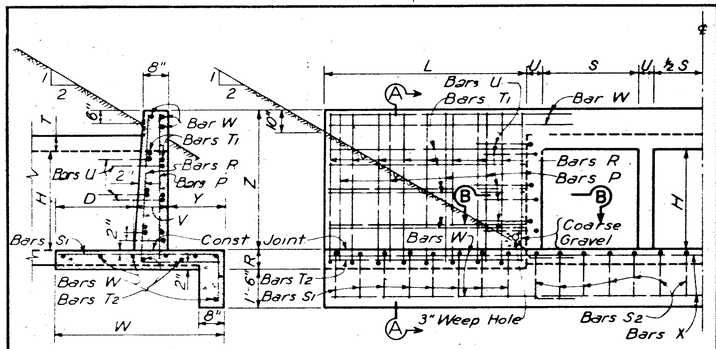

SECTION A-A

HALF ELEVATION

DETAIL OF WINGWALL

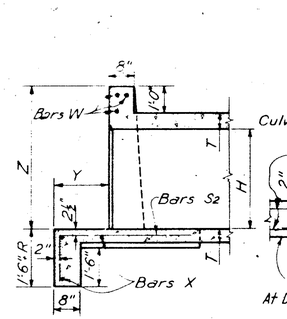

LONGITUDINAL SECTION THRU BOX SHOWING DETAIL OF APRON

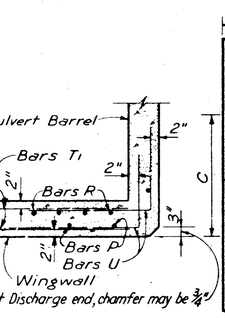

SECTION B-B

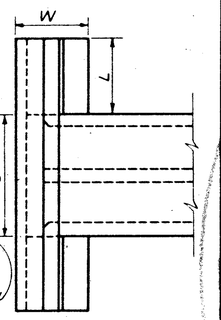

PLAN VIEW OF WINGWALL

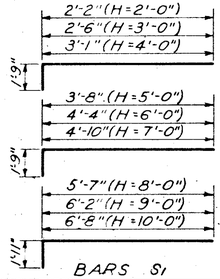

BARS S1

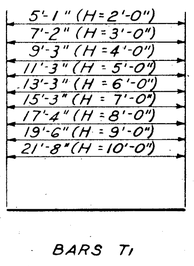

BARS T1

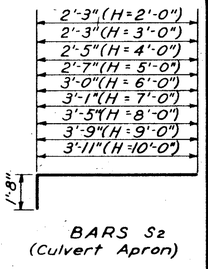

BARS S2 (Culvert Apron)

| REINFORCING FOR 2 CULVERT APRONS | | |