COPYRIGHT © URS Greiner Woodward Clyde Inc., 2000 ALL RIGHTS RESERVED

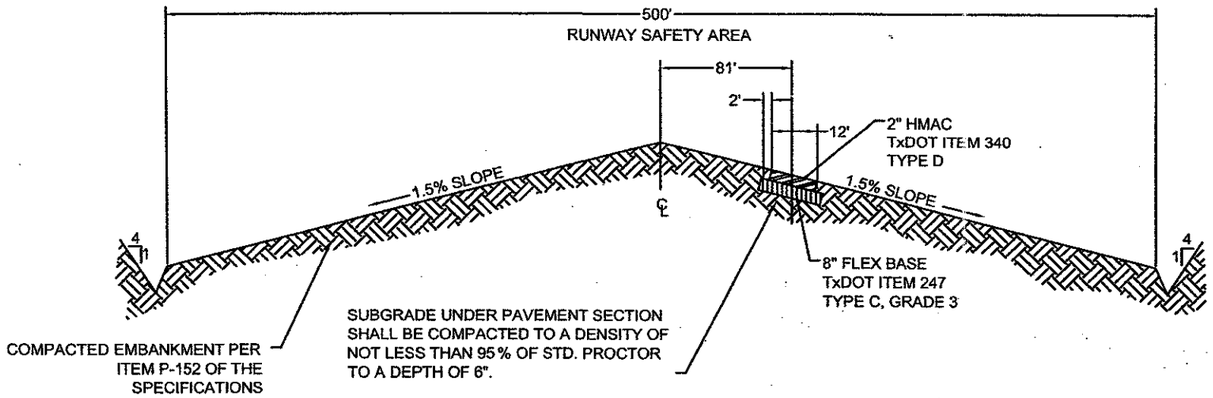

TYPICAL SECTION

RUNWAY 15 ESA
N.T.S.

XREF: XREF:

E701075/CADD/STANDARDS

REVISIONS	DATE	BY	AUTH.

TxDOT NO. _____
BID NO. _____
URS/G NO. E701075.00
DESIGN K.H. / T.S.
DRAWN K.H.
CHECKED T.S.
SCALE: AS SHOWN

ADDISON AIRPORT

URS Greiner Woodward Clyde
4100 Airport Center Boulevard, Suite 108
Fort Worth, TX 76155
www.urscorp.com

PROJECT NAME
RUNWAY 15 ESA GRADING

DRAWING TITLE
TYPICAL SECTION

DRAWING NO.
C5.2

DATE: 12/8/00