COPYRIGHT © URS Greiner Woodward Clyde Inc., 2000 ALL RIGHTS RESERVED

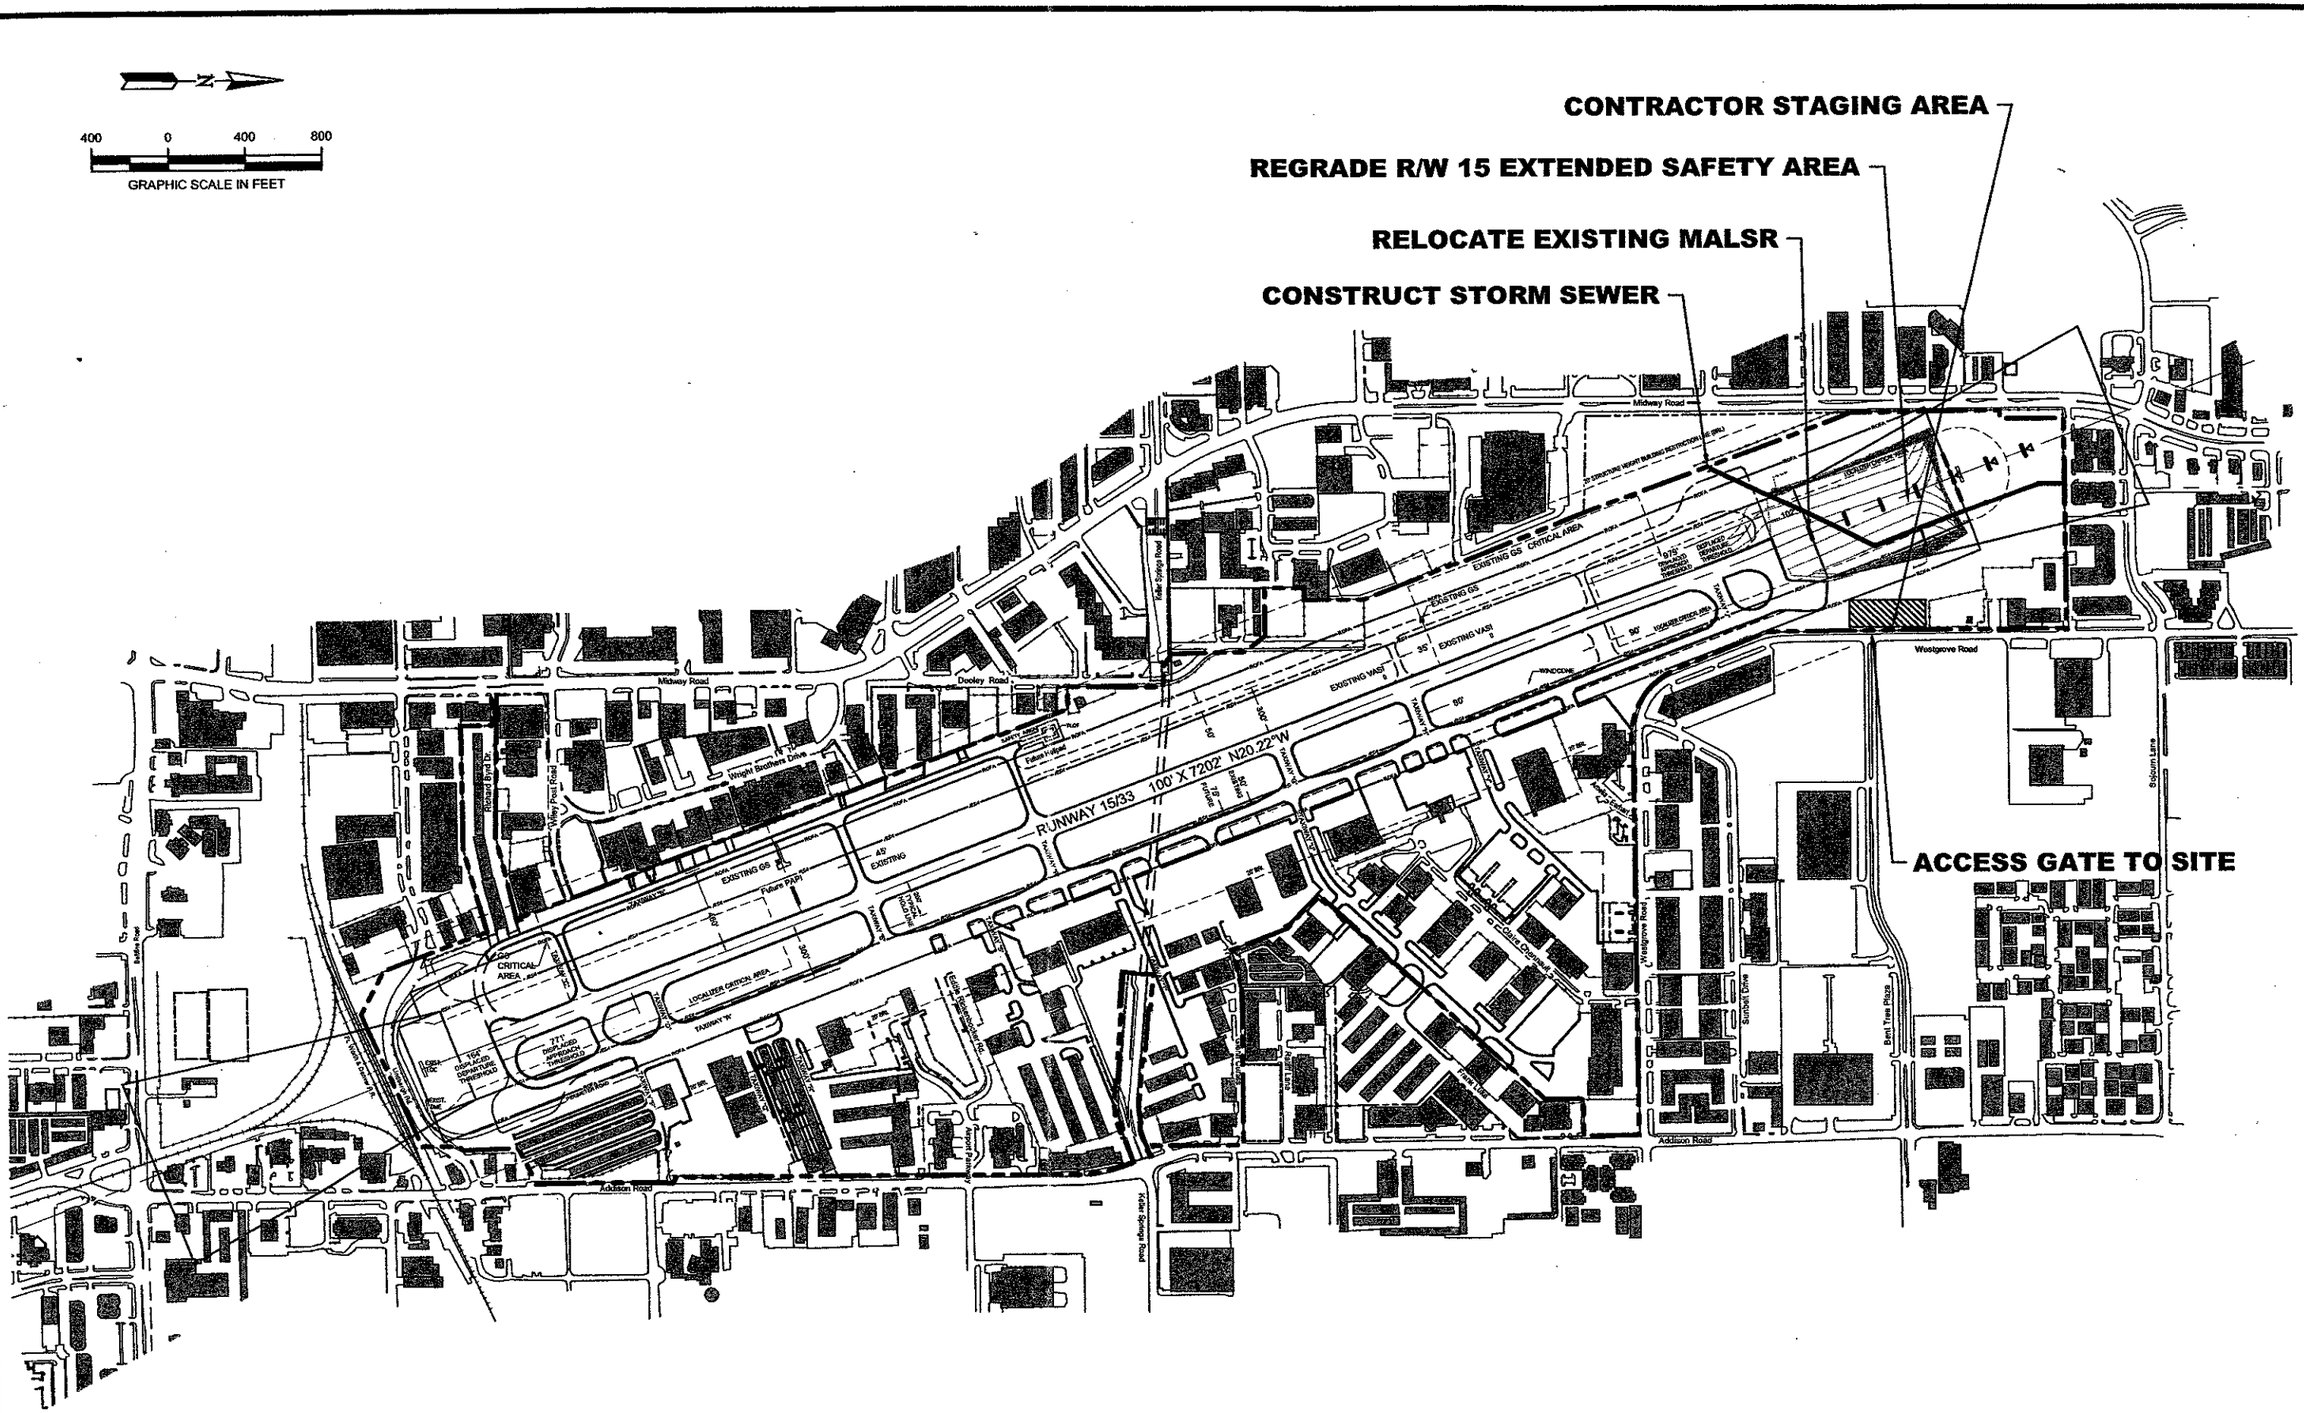

XREF: AIRTBK.DWG

PROJECTS\E70107S\CADD

DATE	BY	AUTH.	REVISIONS

TxDOT NO.
BID NO.
URS# NO. E701075.00

DESIGN K.H. / T.S.
DRAWN K.H.
CHECKED T.S.
SCALE: 1"=400'

PROJECT NAME: RUNWAY 15 ESA GRADING

DRAWING TITLE: CONTRACT LAYOUT PLAN

DRAWING NO.: G1.3

DATE: 12/8/00

ADDISON AIRPORT

URS Greiner Woodward Clyde
4100 Amon Carter Boulevard, Suite 108
Fort Worth, TX 76155
www.urscorp.com