Finish Schedule									
Number	Name	Floor	Base	Wainscot	North Wall	East Wall	South Wall	West Wall	Ceiling
101	VESTIBULE	Carpet	4" Resilient Cove	None	Vinyl Wall Covering	Vinyl Wall Covering	Vinyl Wall Covering	Vinyl Wall Covering	Painted Gypsum Board
102	LEARNING CENTER	Carpet	4" Resilient Cove	None	Varies, Ref. Elevations	Varies, Ref. Elevations	Varies, Ref. Elevations	Varies, Ref. Elevations	2 x 2 Lay-in Acoust. - Type 1 (Standard) Black in Black Grid
103	STORAGE	Sealed Concrete	4" Resilient Cove	None	Painted Gypsum Board	Painted Gypsum Board	Painted Gypsum Board	Painted Gypsum Board	2 x 2 Lay-in Acoust. - Type I (Standard)

Finish Schedule									
Number	Name	Floor	Base	Wainscot	North Wall	East Wall	South Wall	West Wall	Ceiling
104	BREAK ROOM	Sealed Concrete	4" Resilient Cove	None	Painted Gypsum Board	Painted Gypsum Board	Painted Gypsum Board	Painted Gypsum Board	2 x 2 Lay-in Acoust. - Type I (Standard)
105	MEN	Terrazzo Tile (12" x 12")	Varies; Ref. Elevations	None	Mosaic Ceramic Tile	None	Mosaic Ceramic Tile	Mosaic Ceramic Tile	Painted Gypsum Board
106	WOMEN	Terrazzo Tile (12" x 12")	Varies; Ref. Elevations	None	Mosaic Ceramic Tile	Mosaic Ceramic Tile	Mosaic Ceramic Tile	Mosaic Ceramic Tile	Painted Gypsum Board
201	MEZZANINE ENCLOSURE	(none)	(none)	(none)	(none)	(none)	(none)	(none)	(none)

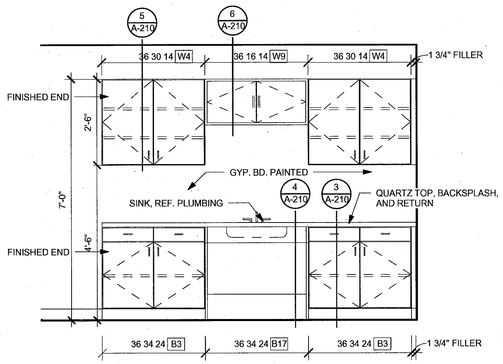

2 Casework Elevation - Breakroom
1/2" = 1'-0"

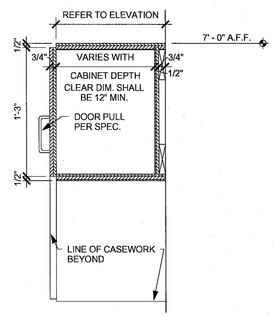

6 W9 CASEWORK SECTION
1 1/2" = 1'-0"

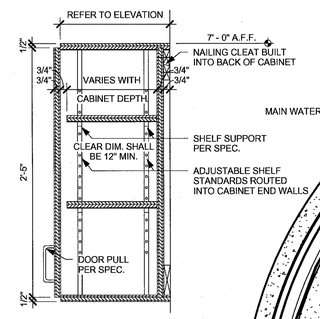

5 W4 CASEWORK SECTION
1 1/2" = 1'-0"

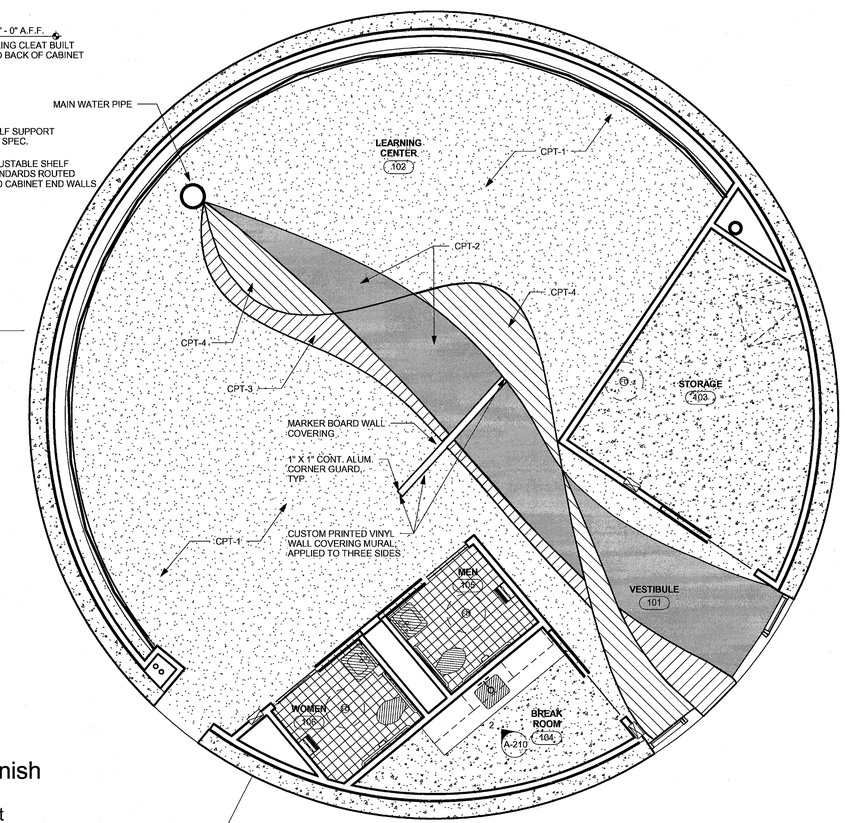

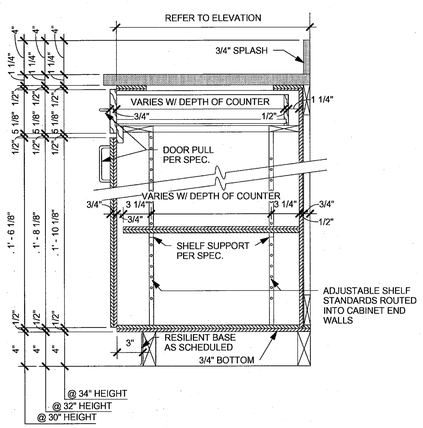

3 B3 CASEWORK SECTION
1 1/2" = 1'-0"

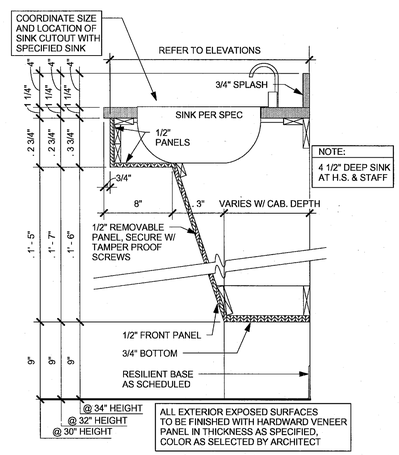

4 B17 CASEWORK SECTION
1 1/2" = 1'-0"

Floor Finish

- Carpet
- Sealed Concrete
- Terrazzo Tile (12" x 12")

PLAN NORTH

1 Finish Floor Plan - Level 1
1/4" = 1'-0"

N

0' 2' 4' 8'
1/4"=1'-0"

WRA Architects, Inc.

WRA Architects, Inc.
12377 Inwood Drive
Suite 100
Dallas, Texas 75251
214.750.0077 voice
214.750.0091 fax
www.wraarchitects.com

REGISTERED ARCHITECT STATE OF TEXAS

FREESE AND NICHOLS
2220 San Jacinto Blvd., Suite 330
Denton, Texas 76205
Phone - (940) 387-4600
Fax - (940) 387-4677
Web - www.freese.com

Town of Addison, Texas
SURVEYOR 1.5 MG EST
ARCHITECTURE

Level 1 - Finish Floor Plan

NO.	ISSUE	BY	DATE

F&N JOB NO. ADD08459
DATE 01/18/11
DESIGNED SMA
DRAWN SMA
REVISED -
CHECKED -
FILE NAME

VERIFY SCALE
Bar is one inch on original drawing. If not one inch on this sheet, adjust scale.

SHEET
A-210

1/18/2011 3:30:15 PM