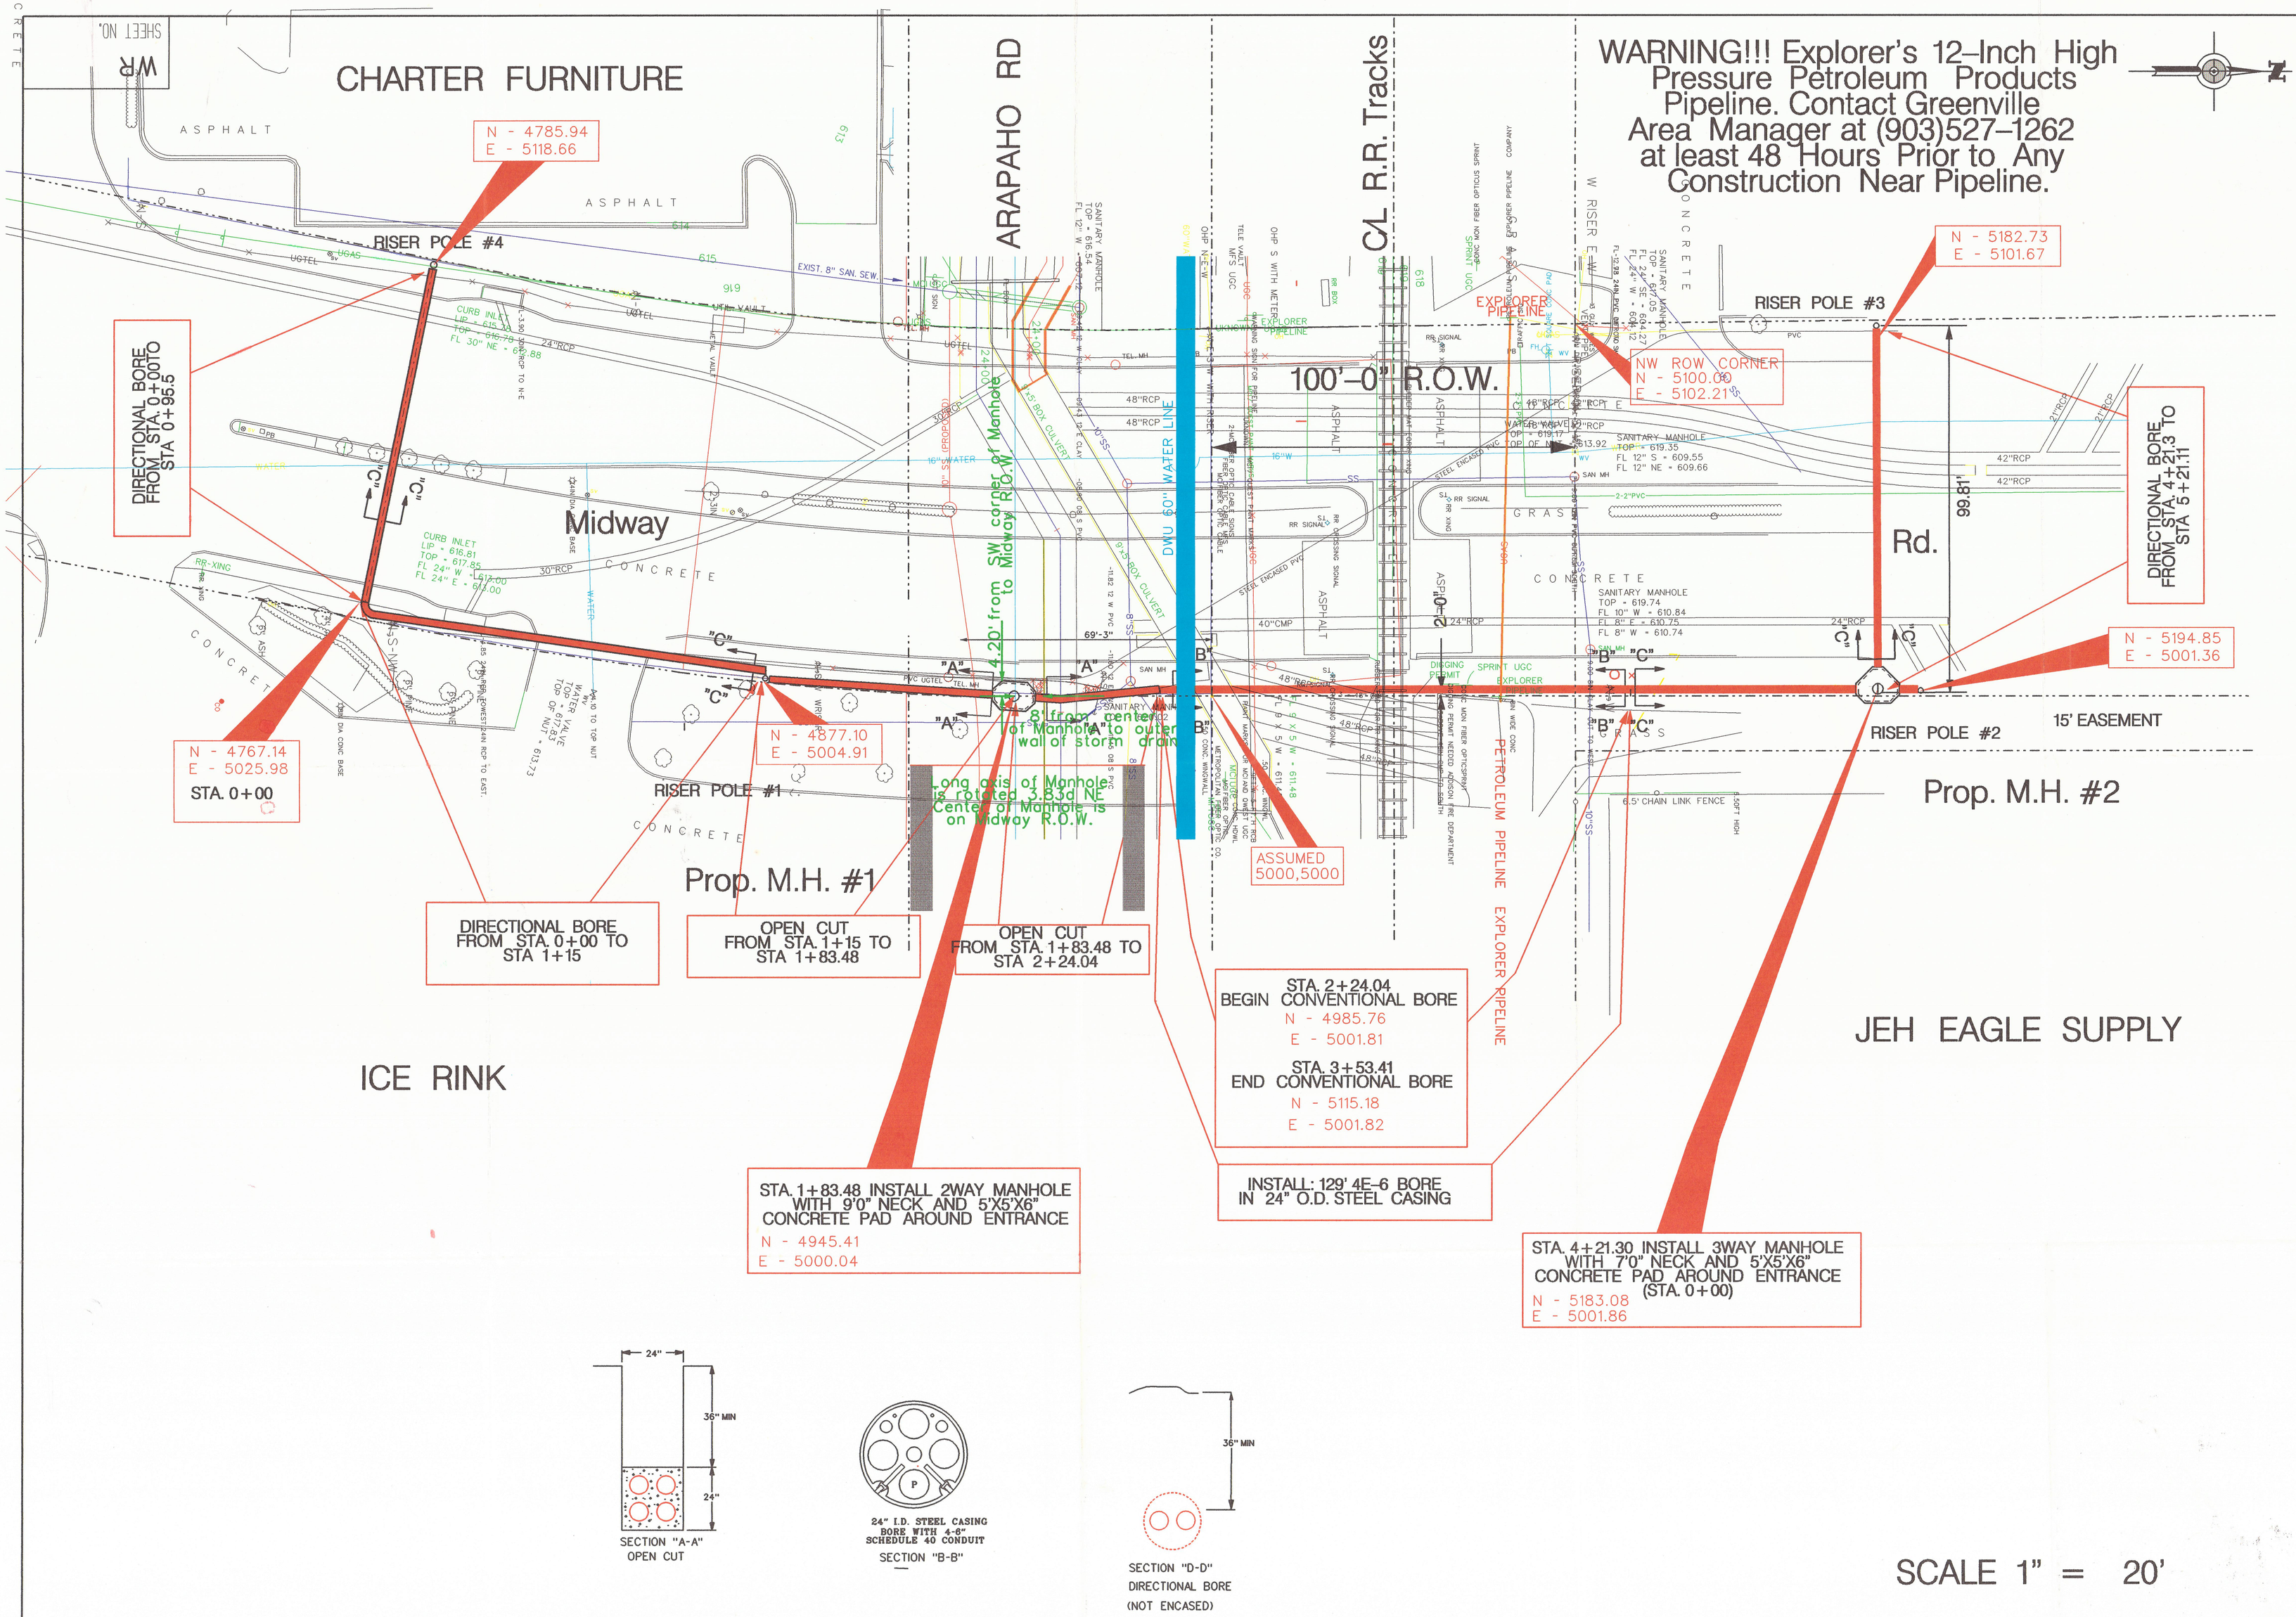

PLAN DRAWING MIDWAY-ARAPAHO RD BRIDGE UNDERGROUND

CD

TXU ELECTRIC DELIVERY

Revised 1-12-05

FF-18 pdf

DATE	DWN.	CH.	ENG.	APP.	APP.	W.R.	NO.	DATE	REVISION DESCRIPTION	DRAWN	CH.	APP.	APP.

SCALE | LIST OF DRAWINGS | W.R. | DWG TYPE | UNIT ID

ARAPAHO RD AT MIDWAY RD
RELOCATE OH CROSSINGS
TO UNDERGROUND

DATE 11/10/2004 | DWN. JED | CH. | ENG. | APP. | APP.

WR 2041434
SHEET NO.

FF-18