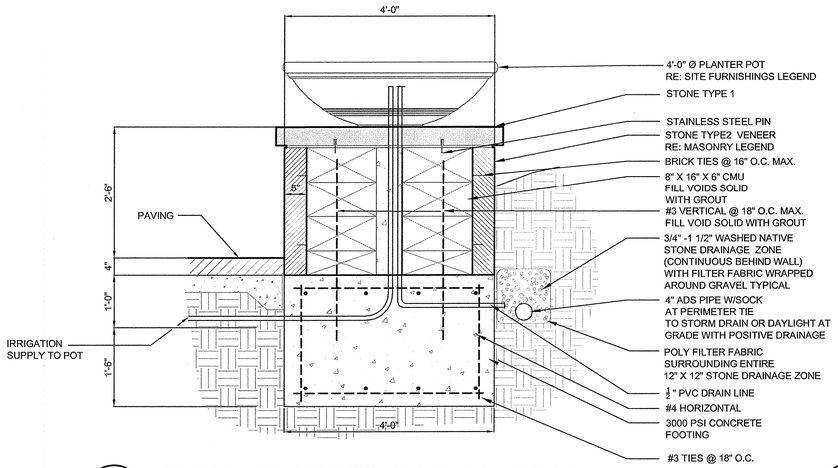

B 4' DIA. PLANTER POT ON SEATWALL

SECTION **SCALE 3/4"=1'-0"**

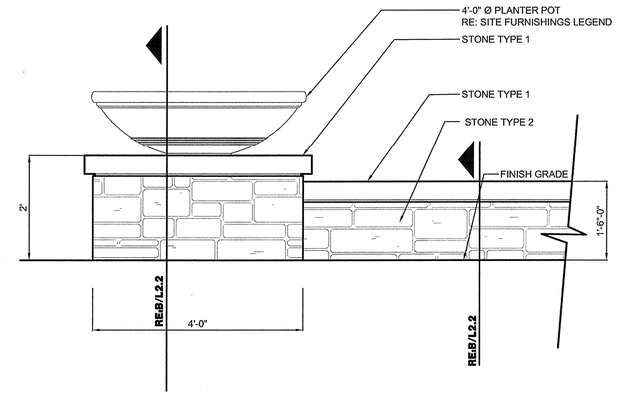

A PLANTER POT ON COLUMN AND PLANTER WALL AT ENHANCED INTERSECTION

ELEVATION **SCALE 3/4"=1'-0"**

REGISTERED LANDSCAPE ARCHITECT
DAVID C. BALDWIN
704
STATE OF TEXAS
10.1.07

No.	Date	REVISIONS

ASBURY CIRCLE

ADDISON, TX

DAVID C. BALDWIN
INCORPORATED

LANDSCAPE
ARCHITECTURE
PLANNING
730 EAST PARK BOULEVARD
SUITE 100 PLANO, TX 75074

TEL (972) 509-1266
FAX: (972) 509-1269

Sheet Title:
HARDSCAPE DETAILS

Proj. No.:

Date: 1 OCT 07

Drawn: BJL

Checked: RRM

Approved: DCB

sheet number
L2.2
of sheets