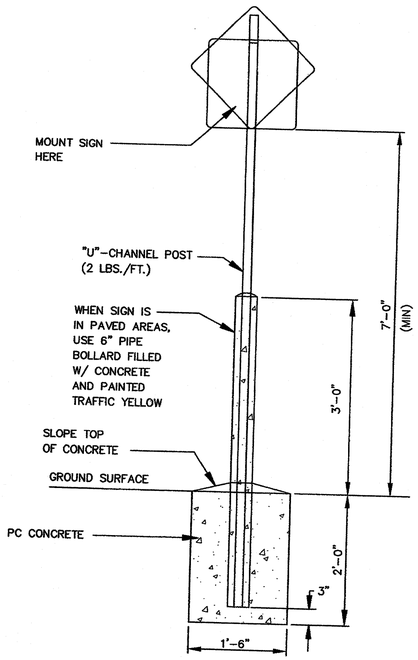

STANDARD SIGN BASE

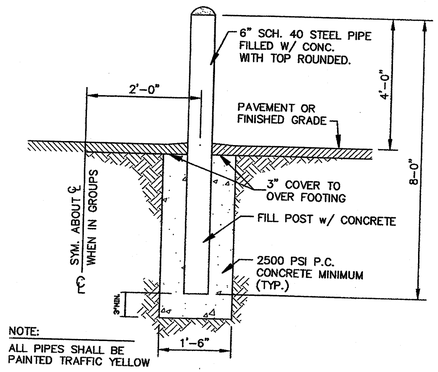

PIPE BOLLARD

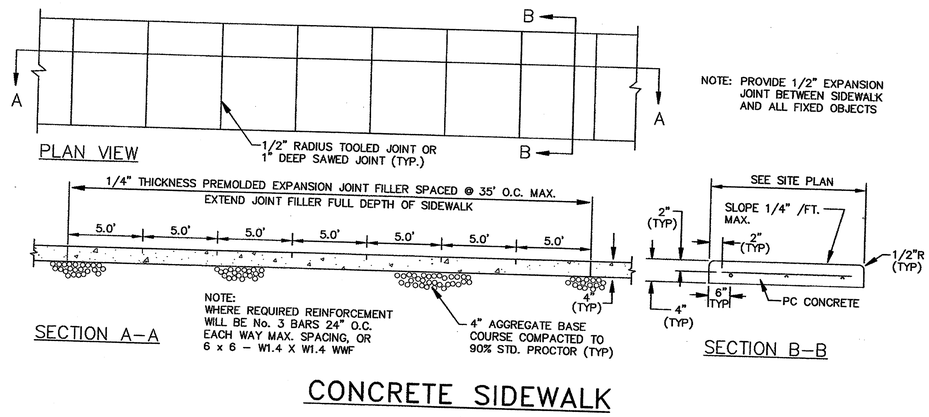

CONCRETE SIDEWALK

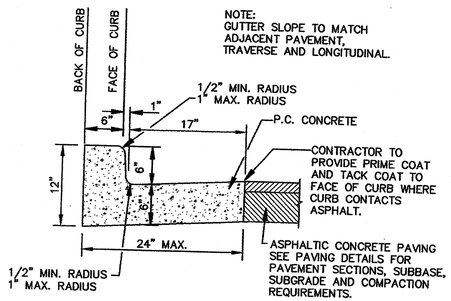

TYPE "A" CONCRETE CURB AND GUTTER

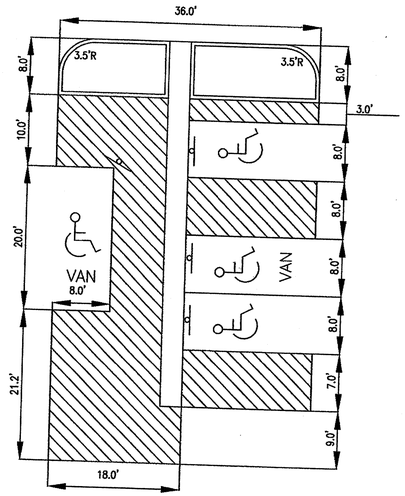

90° STRIPING DETAIL

STRIPING DETAIL (A)

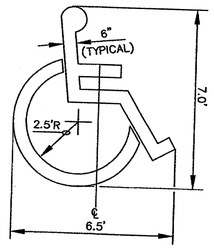

ACCESSIBLE PARKING SYMBOL

LOCATE AT EDGE OF PARKING SPACE UNLESS ACCOMPANIED BY "VAN" LETTERING

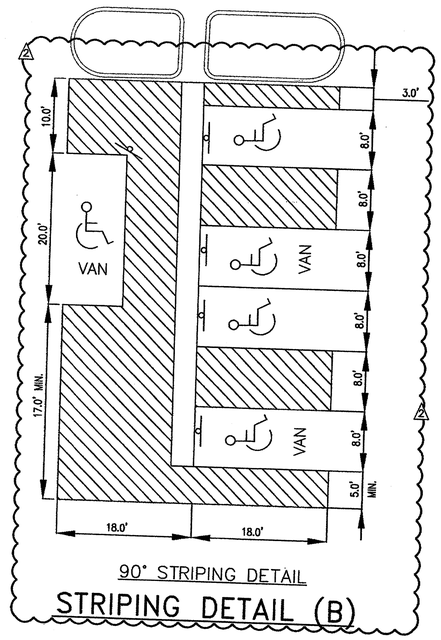

90° STRIPING DETAIL

STRIPING DETAIL (B)

ADAMS CONSULTING ENGINEERS, INC.
CIVIL • ENVIRONMENTAL ENGINEERS
800 Main Drive, Suite 650 • Southlake, Texas 76092
Phone 817/749-0600 • Fax 817/ 488-7971

STIPULATION FOR REUSE
THESE DRAWINGS WERE PREPARED FOR USE ON THIS SPECIFIC PROJECT ONLY AND NOT SUITABLE FOR USE ON A PROJECT OTHER THAN THAT FOR WHICH THEY WERE PREPARED. ANY REUSE OF THESE DRAWINGS BY THE OWNER OR ANY OTHER PERSON OR ENTITY FOR ANOTHER PROJECT REQUIRES THE EXPRESS WRITTEN CONSENT OF THE ARCHITECTS AND ENGINEERS. ANY REUSE WITHOUT SUCH CONSENT OR ANY REUSE ON ANY OTHER PROJECT SHALL BE AT THE USER'S SOLE RISK AND MAY BE CONTRARY TO THE LAW.

REMODEL
ADDISON, TEXAS
CLUB #6376
JOB NUMBER: 2004-207

ISSUE BLOCK		
1	OTP	10/18/04
2	ADA	11/08/04

CHECKED BY:	BS
DRAWN BY:	CAI
DOCUMENT DATE:	10/18/04

SEAL

TED A. MURDAY 91918 LICENSED PROFESSIONAL ENGINEER STATE OF TEXAS
11-9-04

STANDARD DETAILS

C9

Nov 09, 2004 – 4:47pm – USER: cintury
\\Hal9000\project data\PROJECTS\2004\2004.207 Raymond Harris – WMSC Remodel – Addison\01 DETAILS.dwg