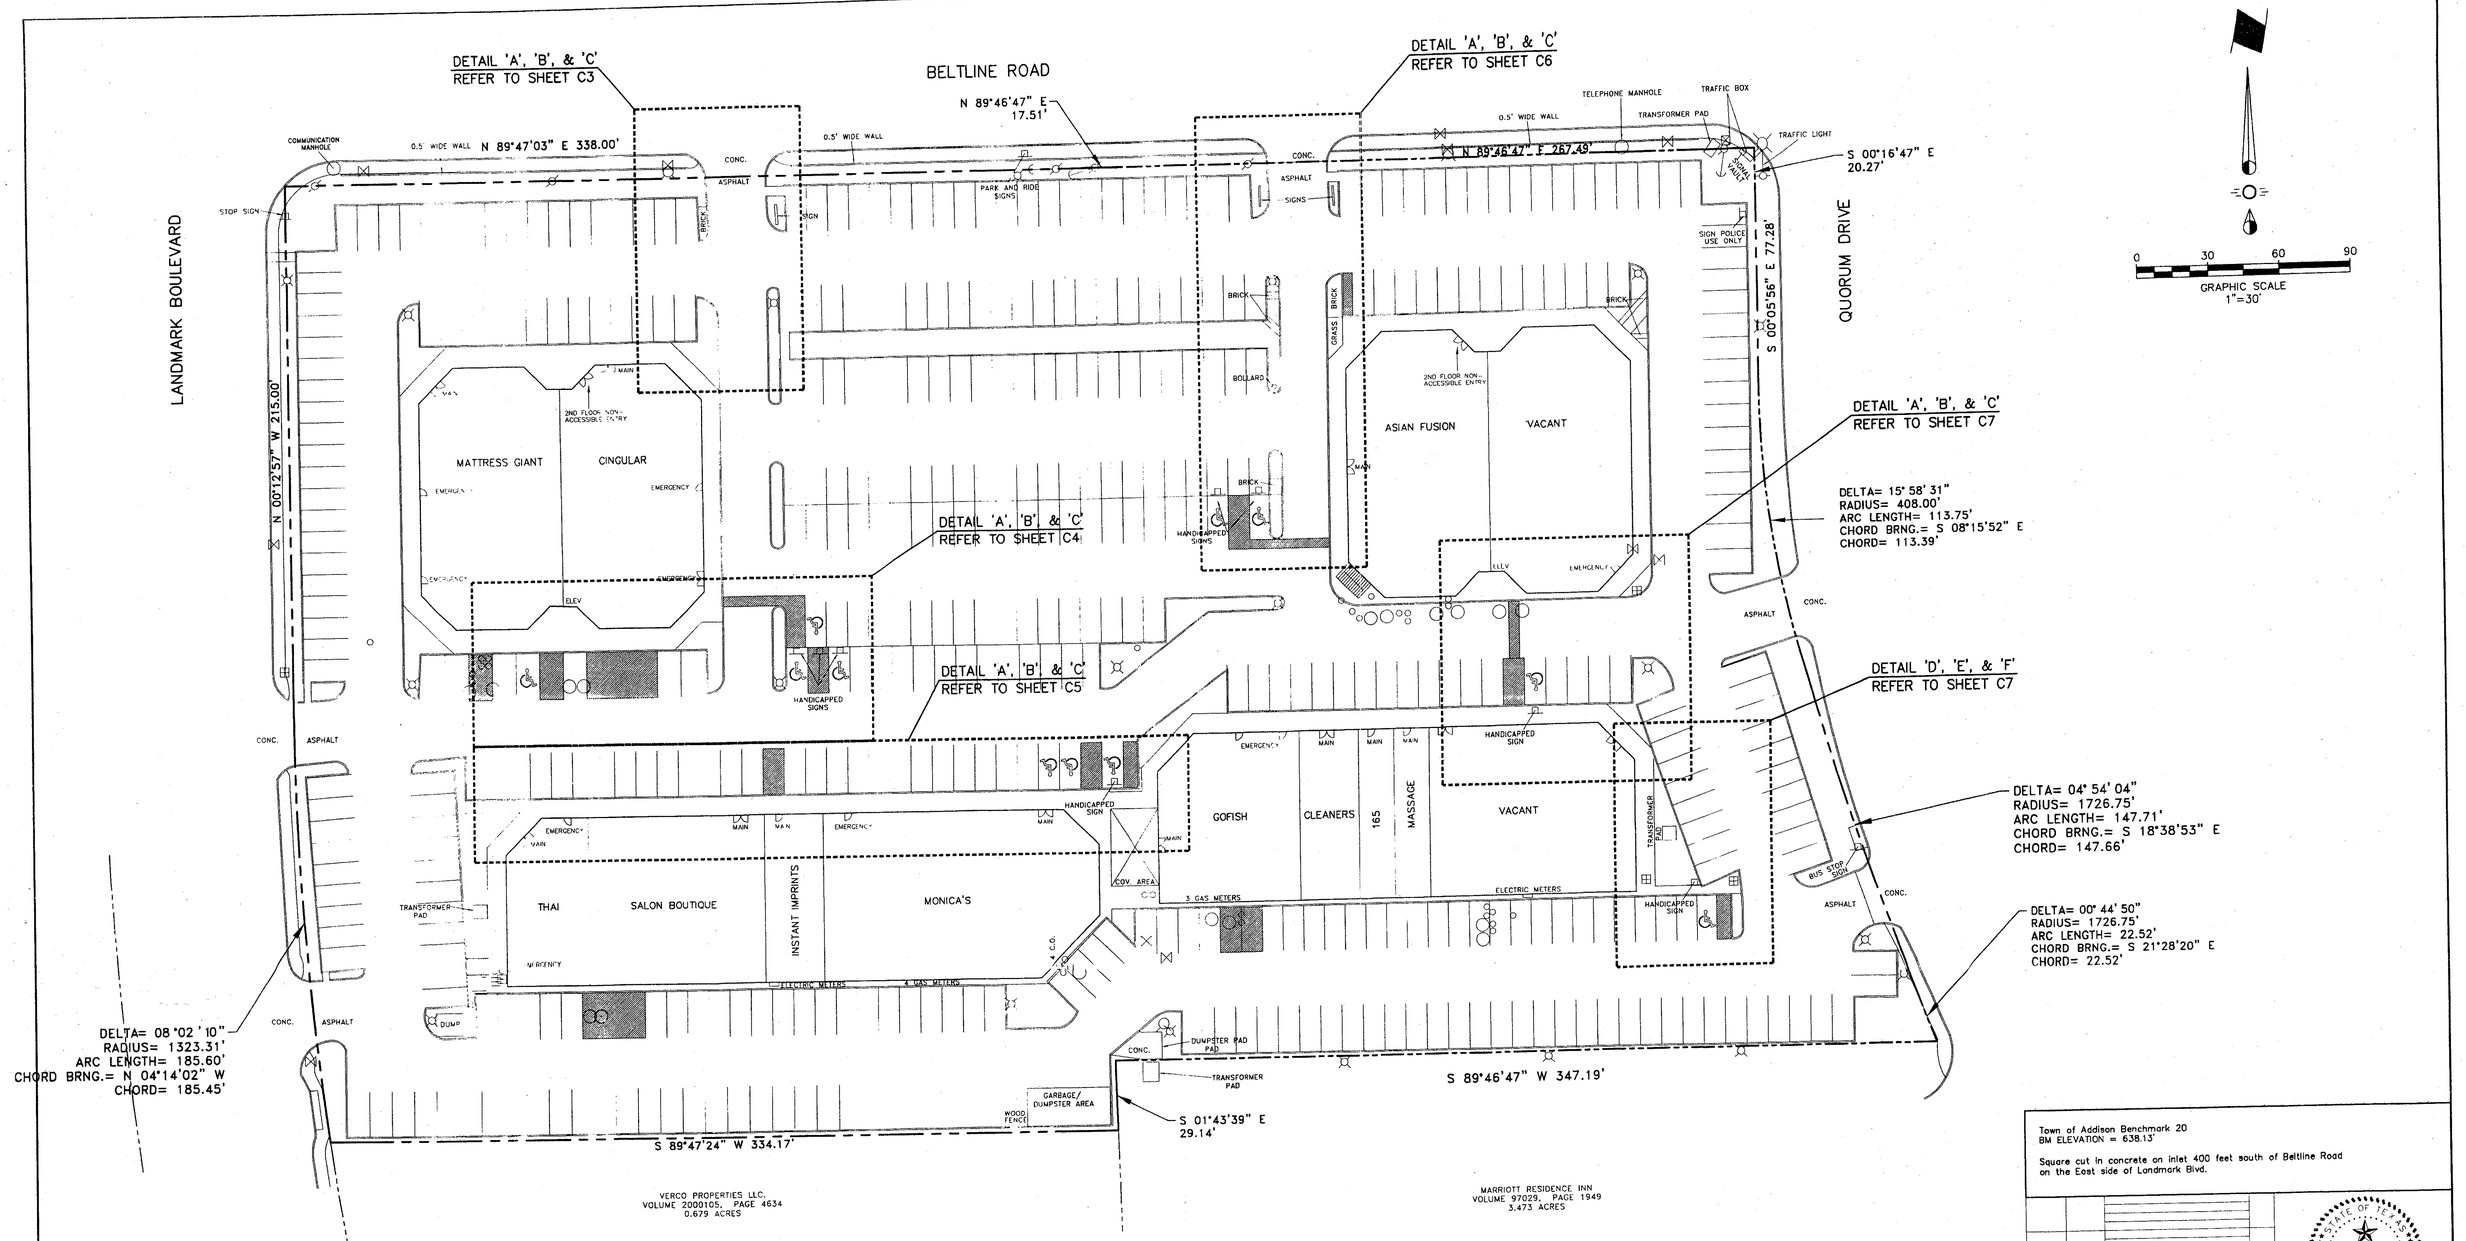

Town of Addison Benchmark 20
BM ELEVATION = 638.13'

Square cut in concrete on inlet 400 feet south of Beltline Road on the East side of Landmark Blvd.

Rev. No.	Date	Description	By

STATE OF TEXAS
MATTHEW P. KOSTIAL
88549
LICENSED
PROFESSIONAL ENGINEER

10/05/05

PLAZA AT THE QUORUM II

SITE PLAN

TOWN OF ADDISON
DALLAS COUNTY, TEXAS

ORACLE ENGINEERING
7012 Lindsley Avenue
Dallas, Texas 75223
TELE (214) 321-1436

DESIGN	DRAWN	DATE	SCALE	FILE	NO.
MPK	MPK	10/2005	1"=30'		