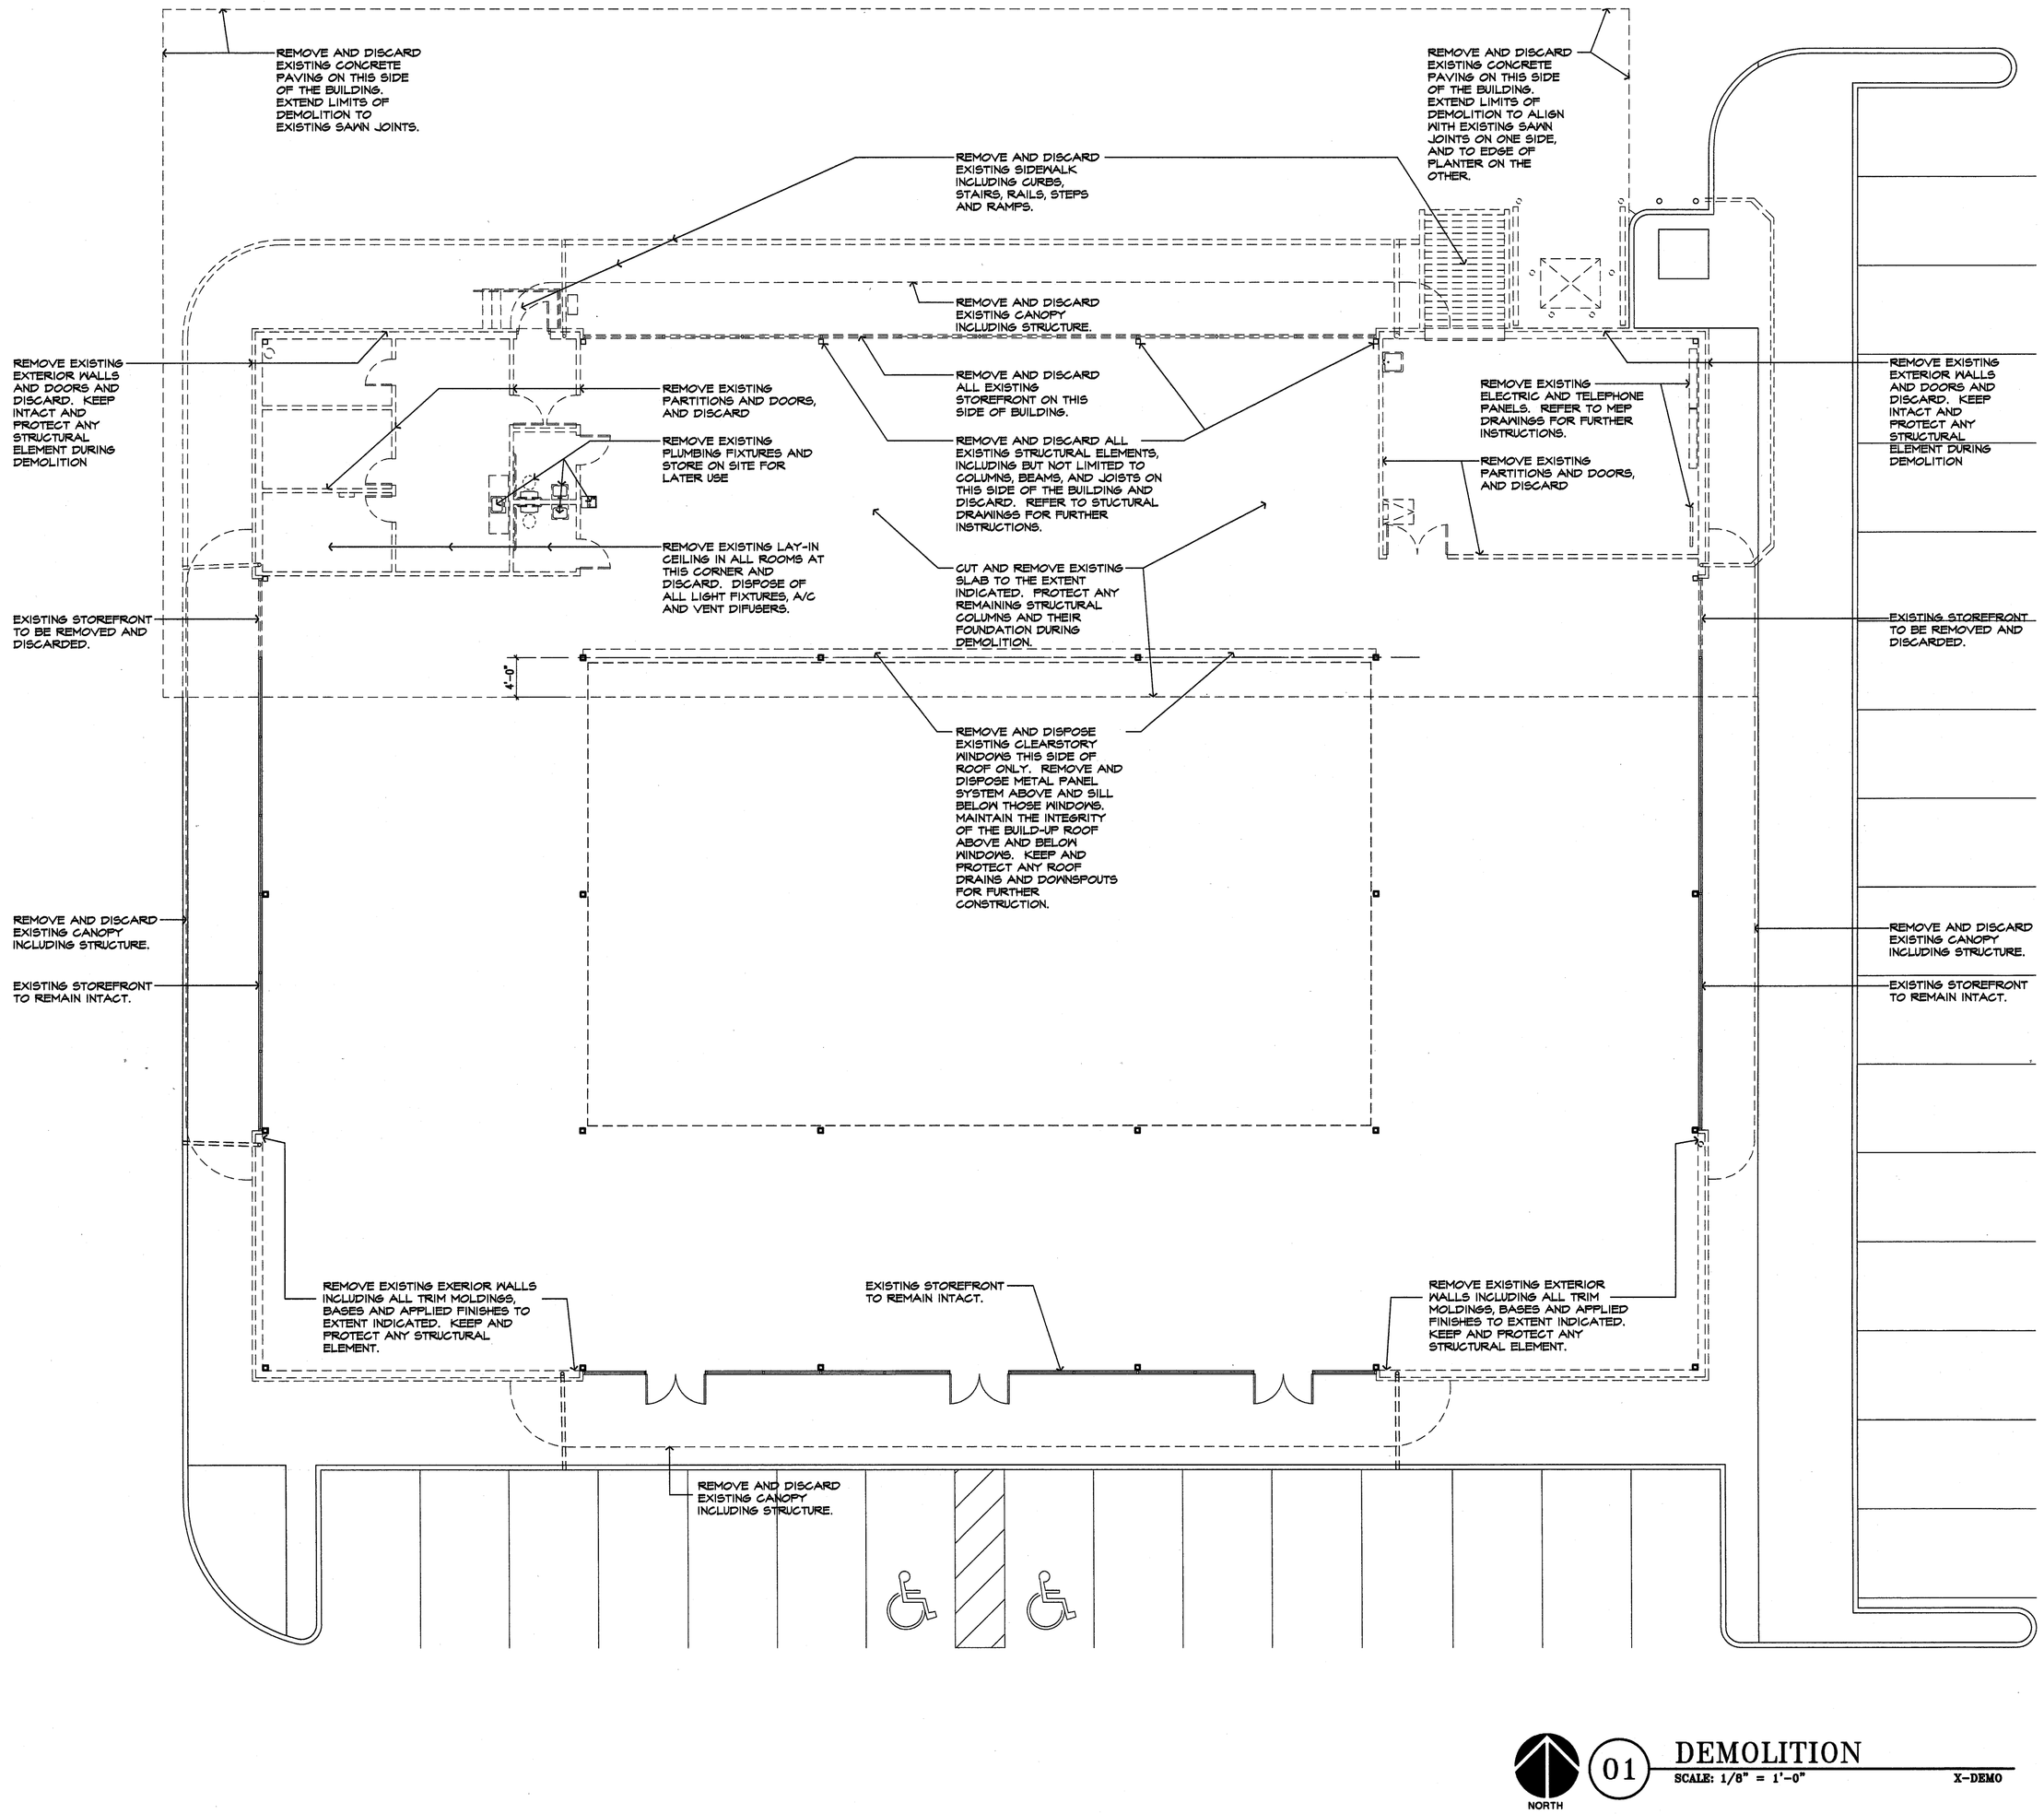

NORTH

01 DEMOLITION
SCALE: 1/8" = 1'-0"
X-DEMO

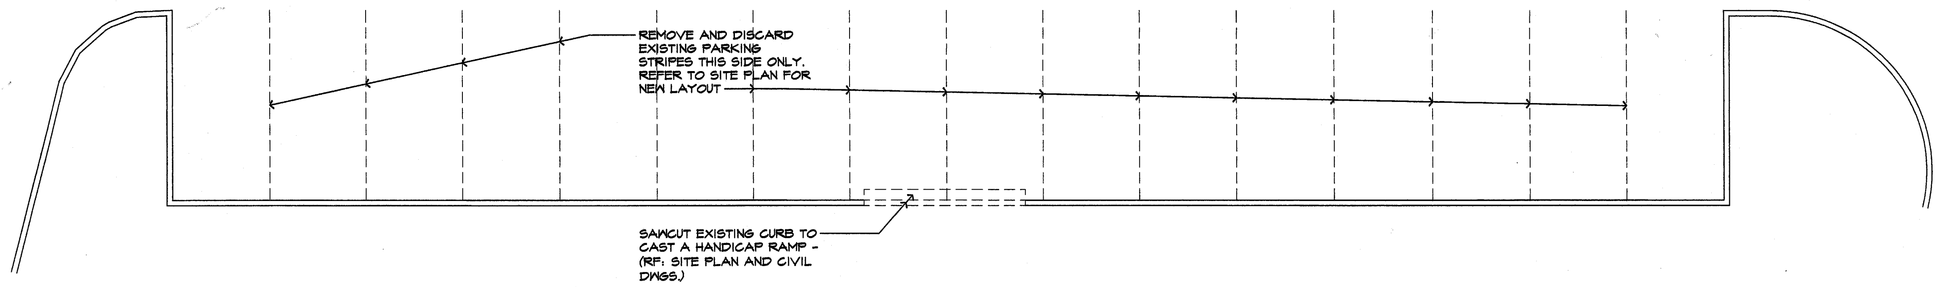

PHILLIP SHEPHERD ARCHITECTS, INC.
Architecture
Interiors
Planning
A Texas Corporation
105 Turtle Creek Blvd.
Dallas, Texas 75207
214-363-2050
fax: 214-691-5090

Date: 24 FEB. 04

Revision:

© COPYRIGHT

BELT LINE/QUORUM SHOPPING CENTER
4933 - 4945 BELT LINE ROAD
ADDISON, TX 75254

Sheet Number:
200D

Project Number:
4020-00