FILE: S:\4020-00\020-201.DWG PLOT DATE: 02/18/2004 PLOT SCALE: 1"= 8' XREFS: X-TTL020.DWG, X-1020.DWG

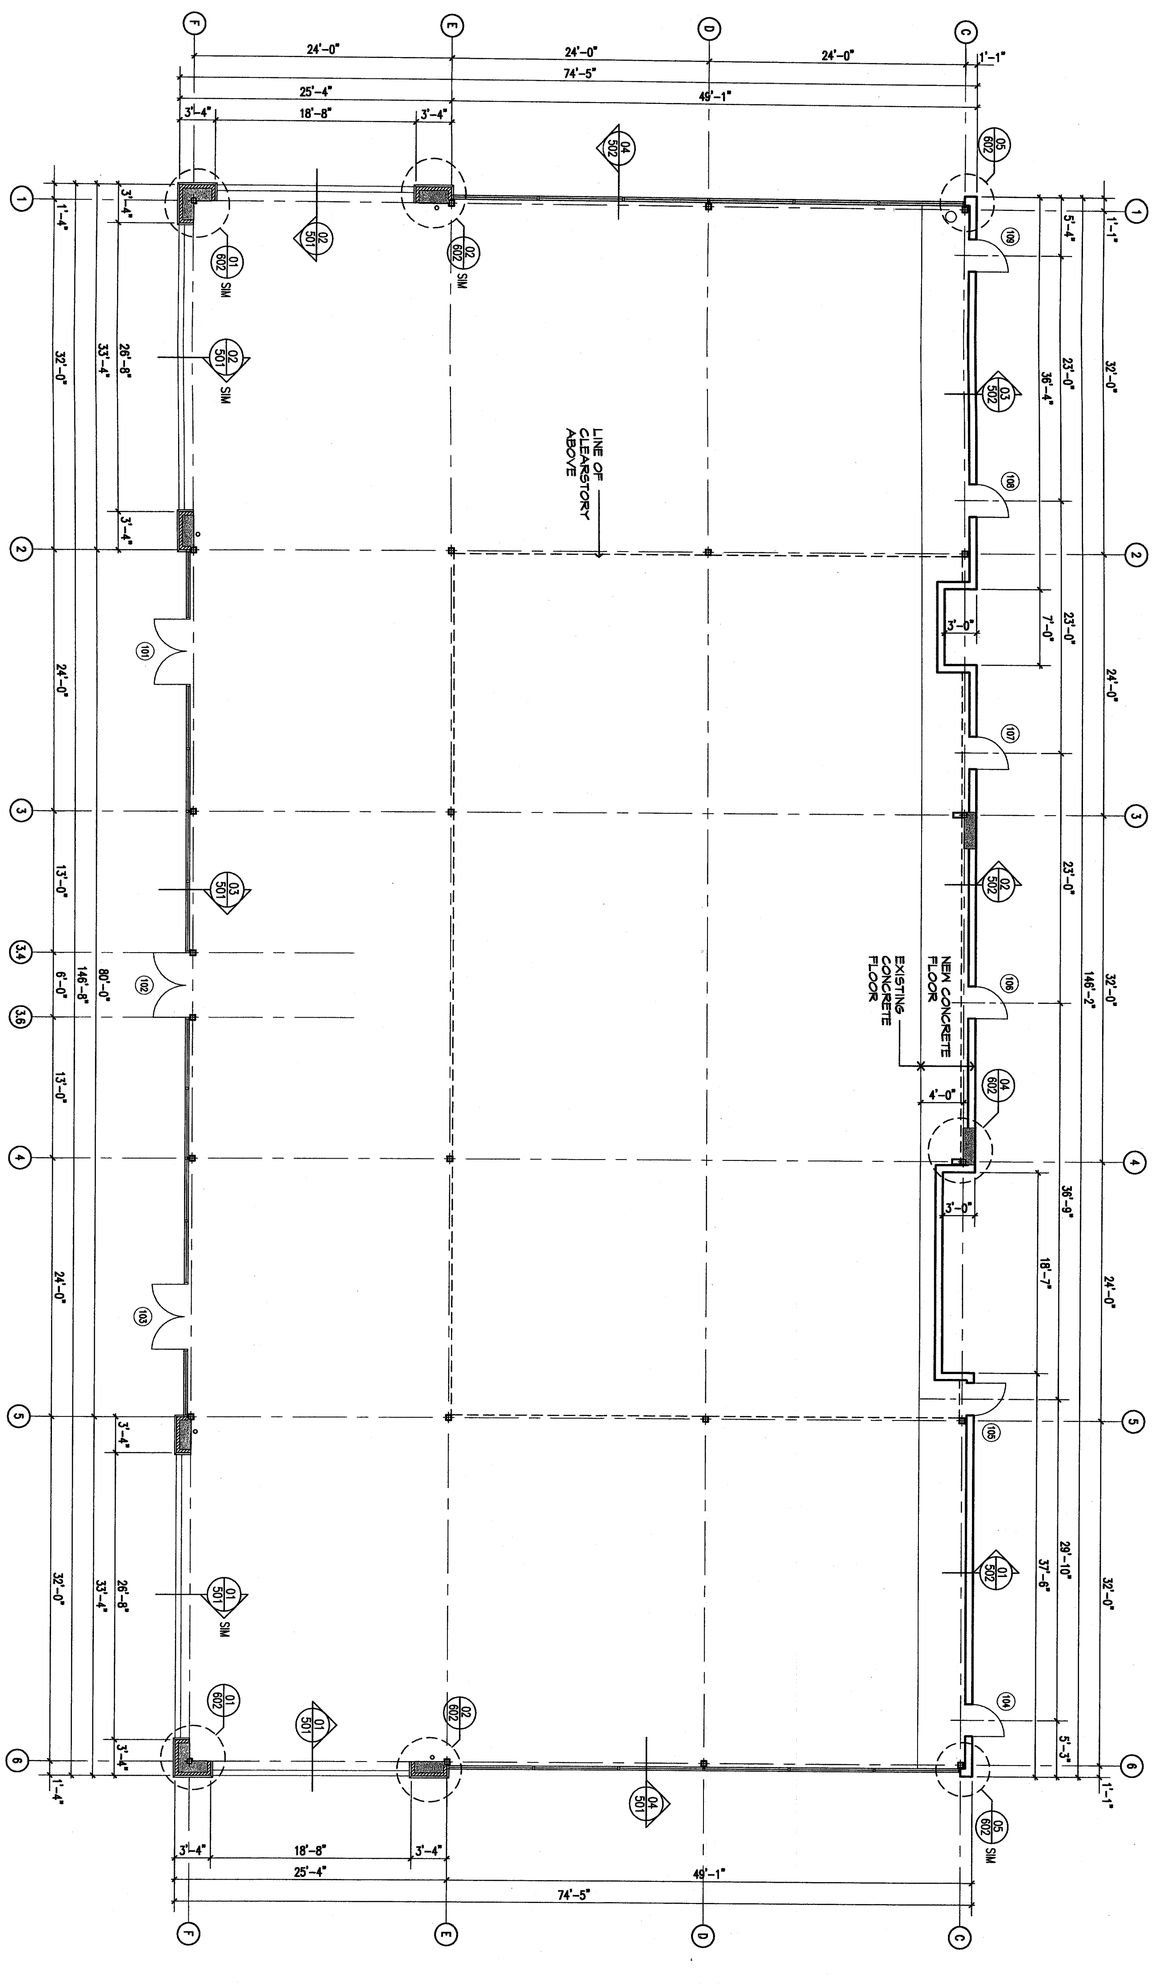

01 FLOOR PLAN

SCALE: 1/8" = 1'-0"

X-1020

PHILLIP SHEPHERD ARCHITECTS, INC.
Architecture
Interiors
Planning
A Texas Corporation
105 Turtle Creek Blvd.
Dallas, Texas 75207
214-363-2050
fax: 214-691-5090

Date: 18 FEB 04

Revision:

© COPYRIGHT

BELT LINE/QUORUM SHOPPING CENTER

4933 - 4945 BELT LINE ROAD
ADDISON, TX 75254

Project Number: 4020-00

Sheet Number: 201