DOOR SCHEDULE

DOOR NUMBER	DOOR SIZE WIDTH (LEAF)	DOOR SIZE HEIGHT	DOOR SIZE THICKNESS 1 3/4" U.N.O.	DOOR MATERIALS TYPES	1 HOLLOW METAL	2 ALUM. & GLASS	3 STEEL	4 HOLLOW CORE WOOD	5 MINERAL CORE WOOD	6 PARTICLBD. CORE WD	7 FIBERGLASS	8 MIRROR	FRAME MATERIALS	9 HOLLOW METAL WELDED	10 HOL. METAL (DRYWALL)	11 STEEL	12 ALUMINUM	13 WOOD	14	LABEL	DETAILS HEAD	DETAILS JAMB	DETAILS SILL	HARDWARE SET	REMARKS
101																									EXISTING
102																									EXISTING
103																									EXISTING
104	3'-0"	7'-0"		A	1									9							02/801 SIM	02/801	01/801		
105	3'-6"	7'-0"		A	1									9							02/801 SIM	02/801	01/801		
106	3'-0"	7'-0"		A	1									9							02/801 SIM	02/801	01/801		
107	3'-0"	7'-0"		A	1									9							02/801 SIM	02/801	01/801		
108	3'-0"	7'-0"		A	1									9							02/801 SIM	02/801	01/801		
109	3'-0"	7'-0"		A	1									9							02/801 SIM	02/801	01/801		

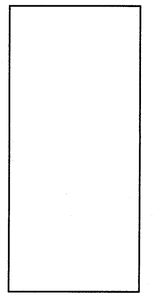

TYPE A

FLUSH HOLLOW METAL DOOR WITH POLYURETHANE FOAM CORE, SIDE HINGED

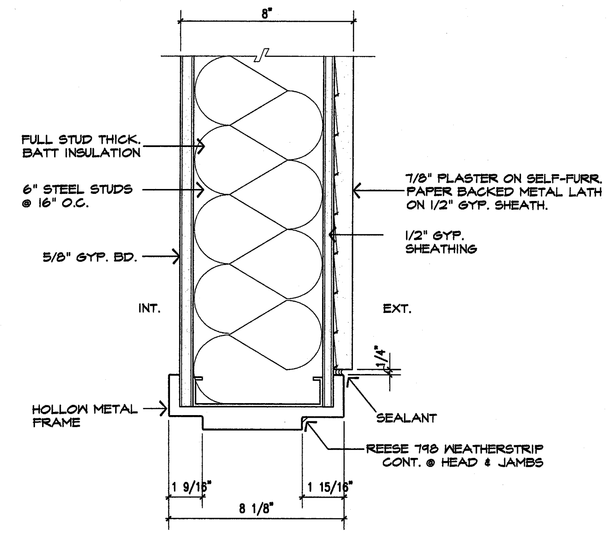

02 JAMB (HEAD SIM.) DETAIL

SCALE: 3" = 1'-0" REF. DOOR SCHEDULE

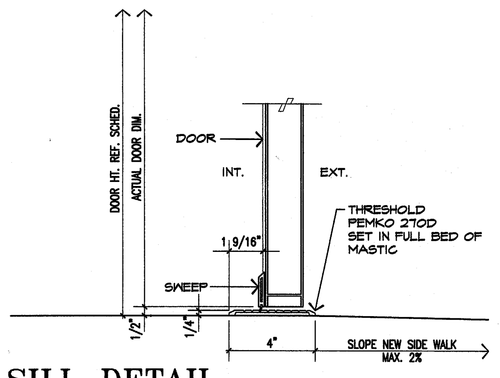

01 SILL DETAIL

SCALE: 3" = 1'-0" REF. DOOR SCHEDULE

PHILLIP SHEPHERD ARCHITECTS, INC.

Architecture
Interiors
Planning

A Texas Corporation

105 Turtle Creek Blvd.
Dallas, Texas 75207
214-363-2050
fax: 214-691-5090

Date: 18 FEB 04

Revision:

© COPYRIGHT

BELT LINE/QUORUM SHOPPING CENTER

4933 - 4945 BELT LINE ROAD
ADDISON, TX 75254

Sheet Number: **801**

Project Number: 4020-00

FILE: S:\4020-00\020-801.DWG PLOT DATE: 02/18/2004 PLOT SCALE: 3" = 1' USER: X-WOODS.DWG