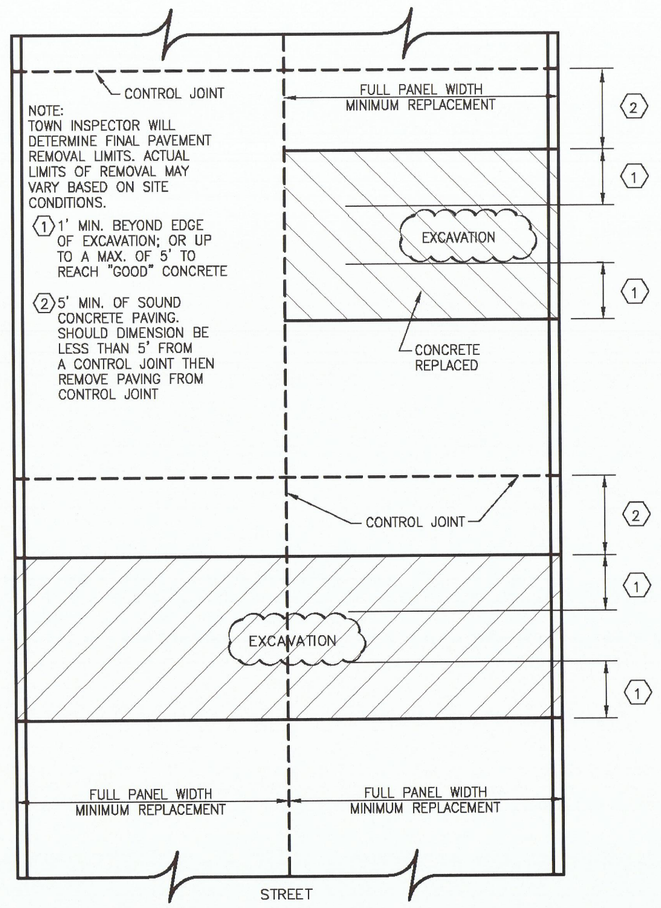

TYPICAL CONCRETE STREET REMOVAL/REPLACEMENT
EXAMPLE 1

Addison! PUBLIC WORKS DEPARTMENT	STREET CUT REPAIRS EXAMPLE 1	STANDARD CONSTRUCTION DETAILS UTILITIES TRENCHLINE & STREET RESTORATION		
		DATE: AUGUST, 2010	REV DATE: –	SHEET : SD-U05

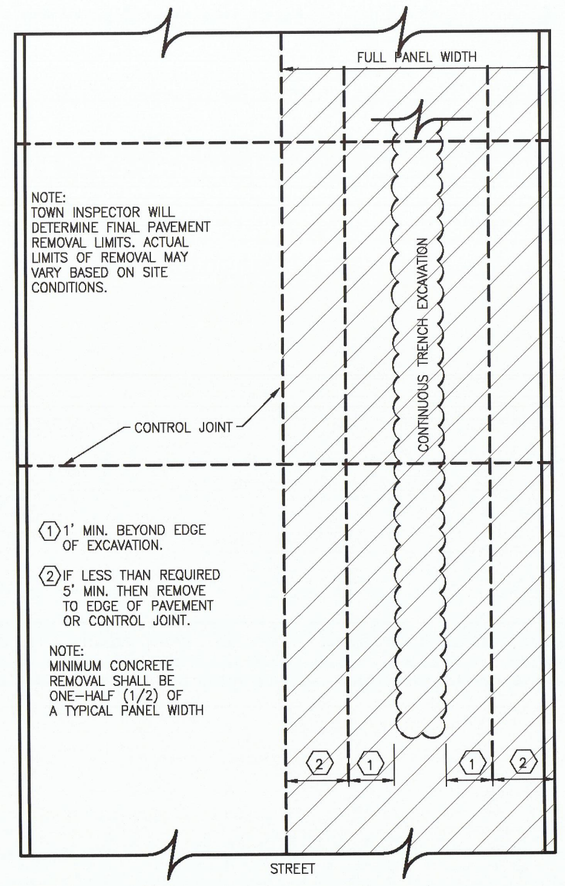

TYPICAL CONCRETE STREET REMOVAL/REPLACEMENT
EXAMPLE 2

Addison! PUBLIC WORKS DEPARTMENT	STREET CUT REPAIRS EXAMPLE 2	STANDARD CONSTRUCTION DETAILS UTILITIES TRENCHLINE & STREET RESTORATION		
		DATE: AUGUST, 2010	REV DATE: –	SHEET : SD-U06

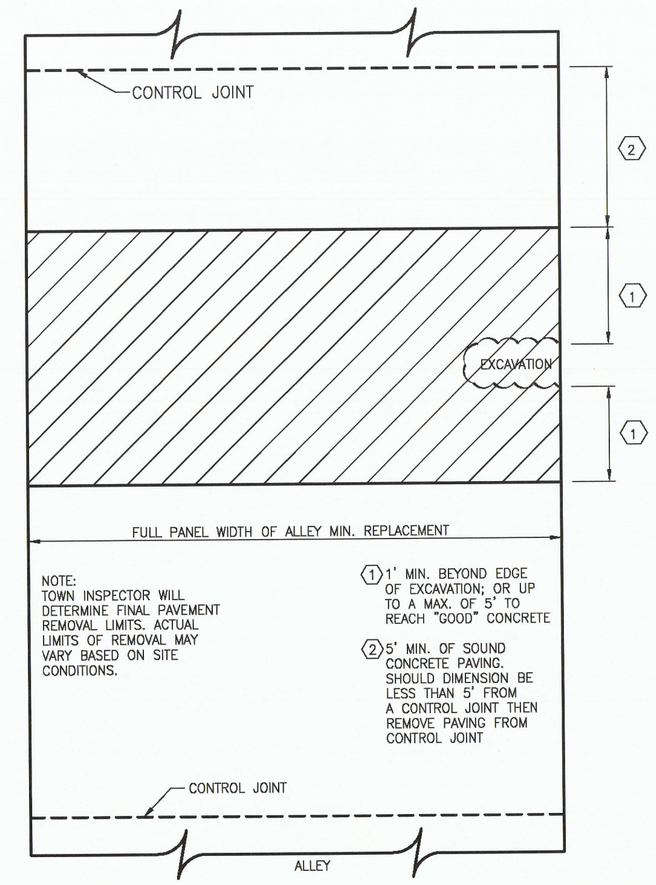

TYPICAL CONCRETE ALLEY REMOVAL/REPLACEMENT
EXAMPLE 3

Addison! PUBLIC WORKS DEPARTMENT	STREET CUT REPAIRS EXAMPLE 3	STANDARD CONSTRUCTION DETAILS UTILITIES TRENCHLINE & STREET RESTORATION		
		DATE: AUGUST, 2010	REV DATE: –	SHEET : SD-U07

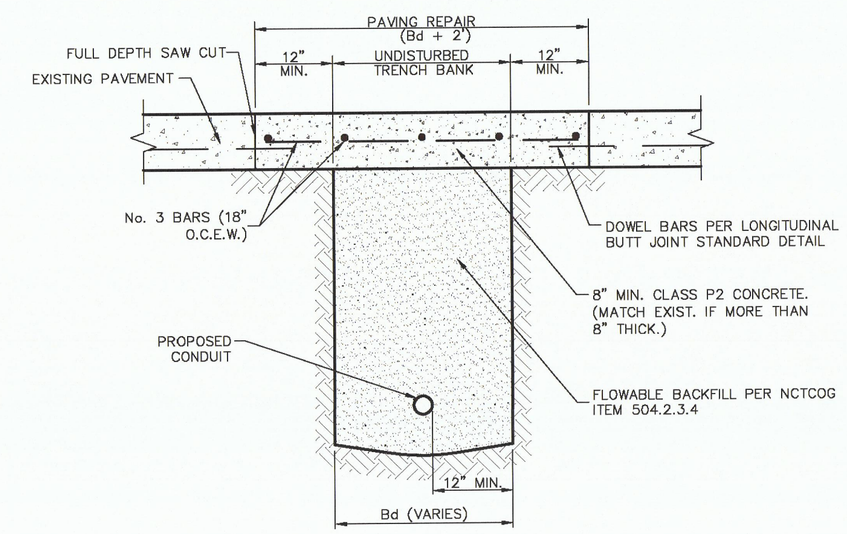

NOTES:
1. REPAIRS SHALL EXTEND TO 1' BEYOND EACH SIDE OF TRENCH (Bd).
2. REINFORCEMENT CHAIRS OR APPROVED DEVICE SHALL BE USED.
3. REPAIRS SHALL MATCH EXISTING GRADE.

Addison! PUBLIC WORKS DEPARTMENT	UTILITY INSTALLATION BENEATH CONCRETE ROAD SURFACE	STANDARD CONSTRUCTION DETAILS UTILITIES TRENCHLINE & STREET RESTORATION		
		DATE: AUGUST, 2010	REV DATE: –	SHEET : SD-U01

2267 MORNING MESA
HENDERSON, NV 89052
702.551.2005
info@valley-cdg.com
TBPE Firm No. 14469
Valley Civil Design Group

STATE OF TEXAS
MATTHEW W. LOSER
103952
LICENSED
PROFESSIONAL ENGINEER
2/19/15

Revision Schedule

Rev	Date	Description
1	17 DEC 14	REVISIONS/ CONSTRUCTION SET
2	22 JAN 15	RFI NO. 007; C5.0 ONLY
2	30 JAN 15	REVISIONS/ COORDINATION
4	19 FEB 15	SANITARY SEWER POC @ ALLEY

LAZY DOG RESTAURANT & BAR

PROJECT NAME:
LAZY DOG RESTAURANT & BAR

PROJECT ADDRESS:
VILLAGE ON THE PARKWAY
5100 BELT LINE ROAD, SUITE 500
ADDISON, TX 75254

BUILDING DEPT. 2nd SUBMITTAL / BID SET

PROJECT #: C-LDR-004 ISSUE DATE: 10-22-2014

SHEET TITLE:
UTILITY DETAILS

SHEET NUMBER:
C5.4

FILE: 007 UTILITY DETAILS.DWG

PLOTTED: Thursday, January 23, 2014