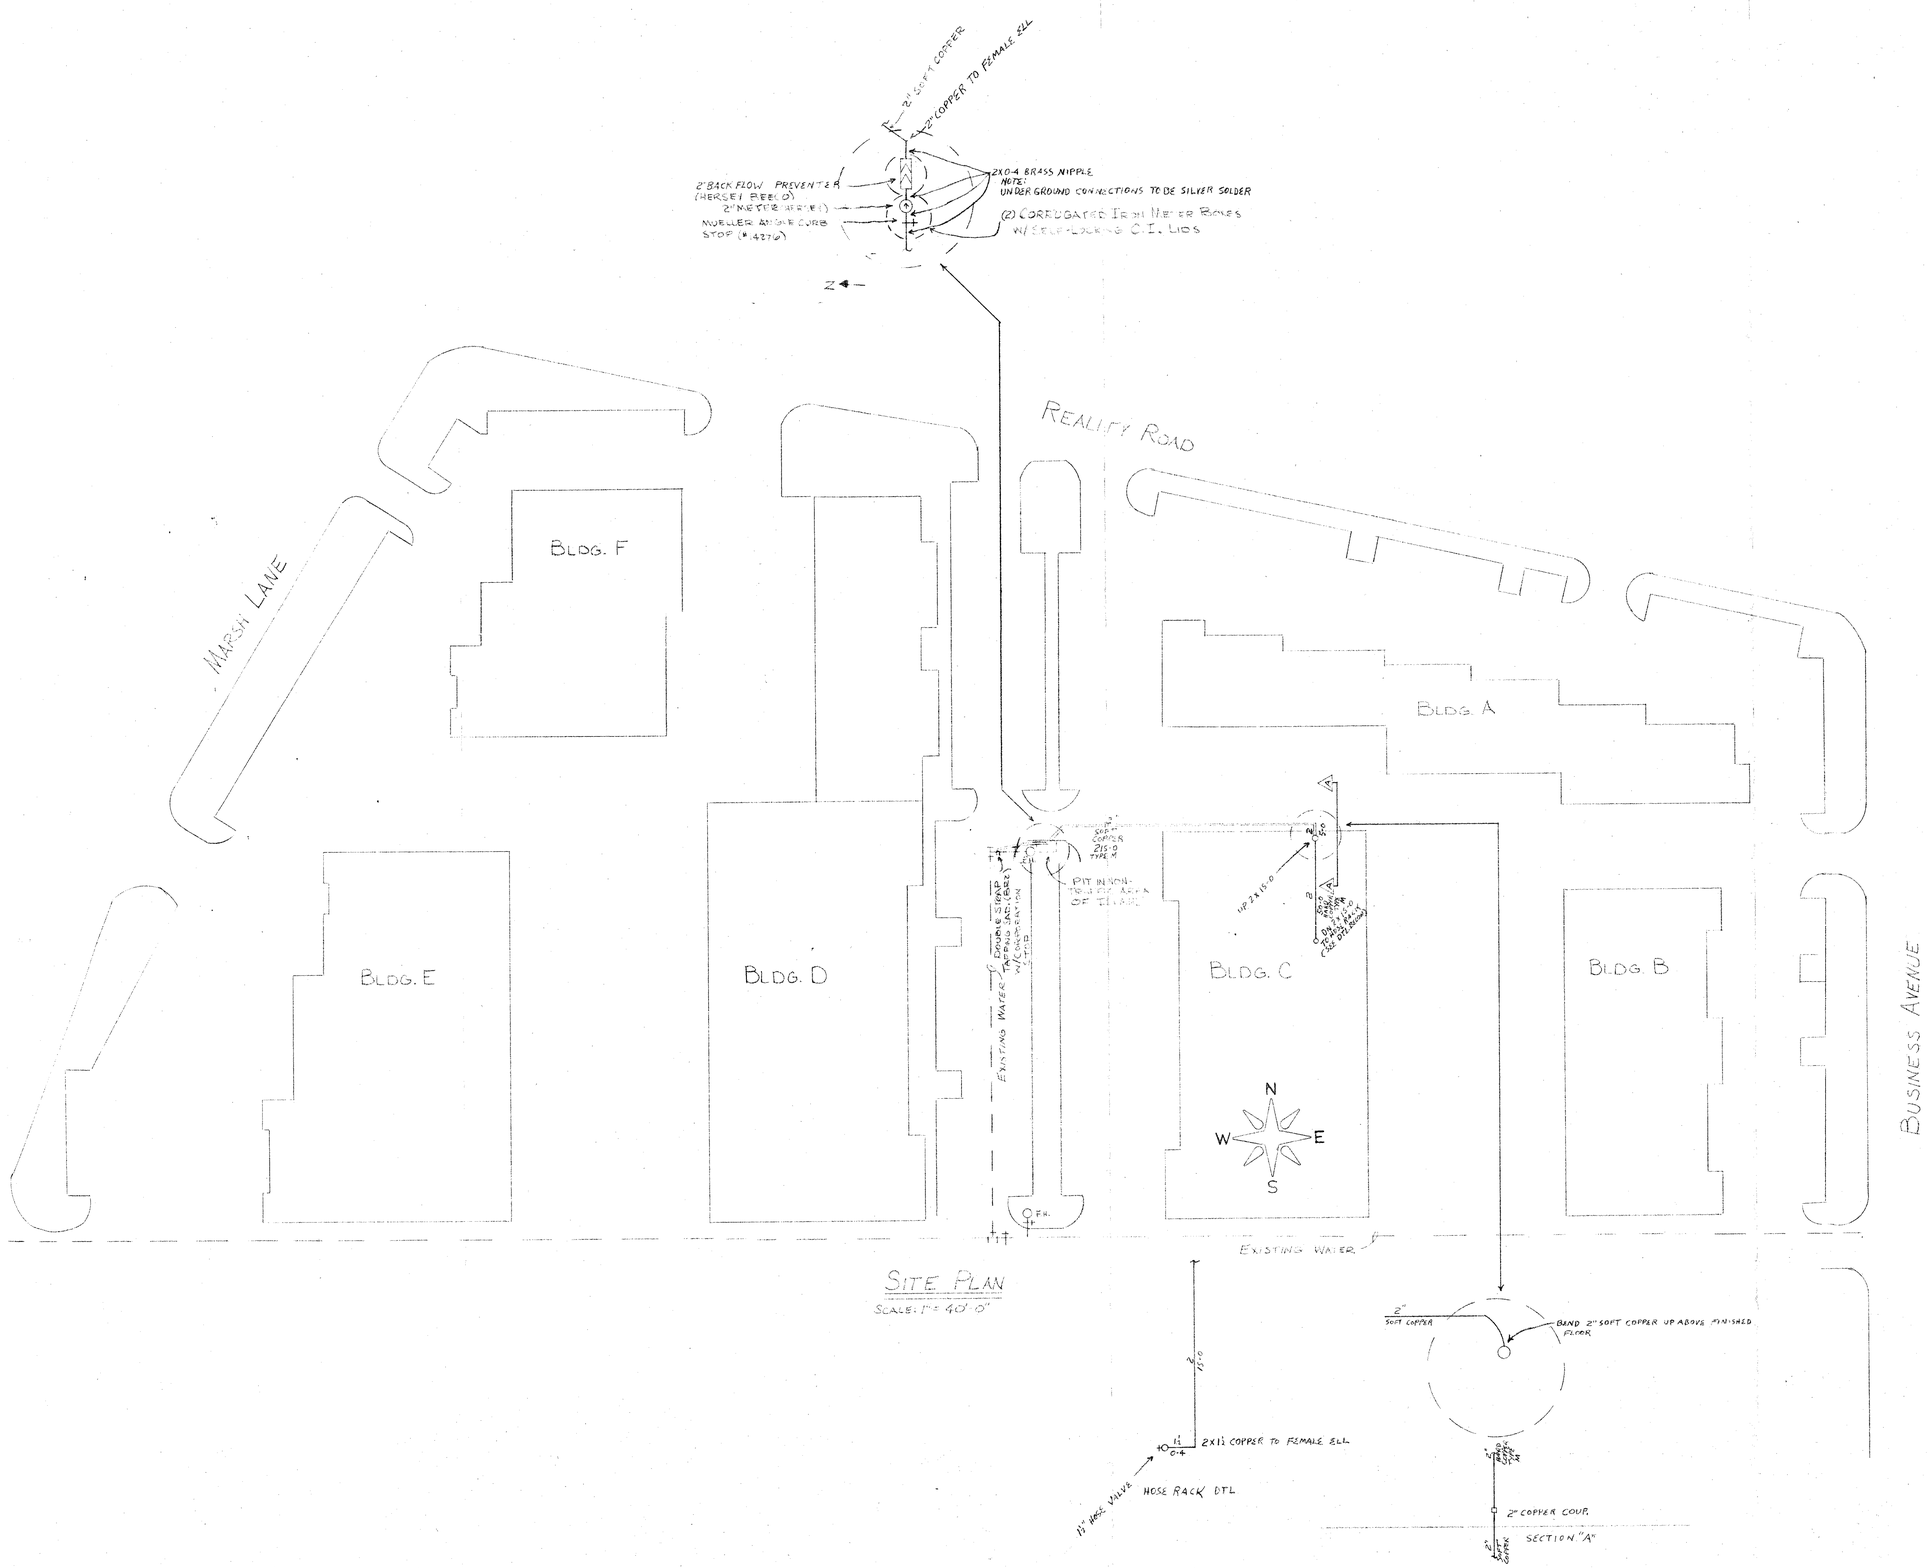

PLAN VIEW SYMBOLS		BUILDING & SYSTEM LEGEND		125# BLK. C.I. FLANGED FITTINGS			125# BLK. C.I. SCREW FITTINGS				GROOVED FITTINGS			U.L. APPROVED WELDED OUTLETS	
WET MAIN RISER	STD. F.D.C. 2½×2½×4	HYDRAULIC LINE NO.	(2-4) PIPE BELOW	COMPANION FLANGE	FLANGED UNION	FLANGED SCREWED REDUCER	90° ELL	45° ELL	TEE	REDUCER	COUPLING	TAPER REDUCER	750 REDUCER	WELD GRUV STUBBY	PIPE-O-LET
DRY MAIN RISER	FLUSH F.D.C. 2½×2½×4	HYDRAULIC REF. POINT	2-4 PIPE ABOVE FLOOR	REDUCER	ELL	TEE	CROSS	GROUND JOINT UNION	COUPLING	PLAIN LOCK	90° ELL	45° ELL	TEE		
DELUGE RISER	SINGLE F.D.C. 2½×3	FABRICATION LINE NO.	23-00 ROOF ELEVATION												
WATER MOTOR & GONG	FIRE HOSE RACK	"A-1" FABRICATION MAIN NO.	8-0 CEILING ELEVATION												
ELECTRIC BELL	FIRE HOSE CABINET	WALL TO ROOF DECK	CEILING HIGH WALL												

SPKRS. ON SHEET 165°	212°	286°	SYM.	SIZE	SPRINKLER DESCRIPTION	NO.	DATE	REVISION DESCRIPTION