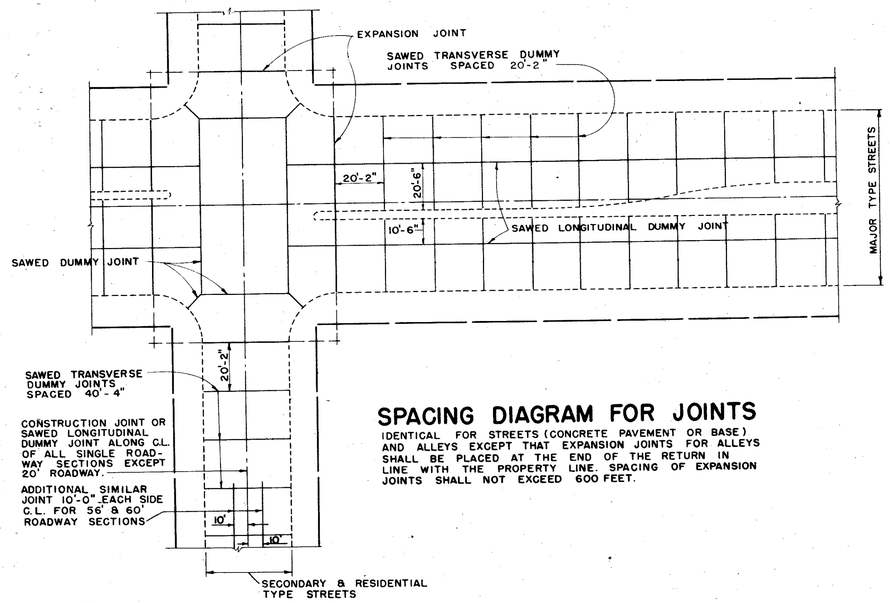

SPACING DIAGRAM FOR JOINTS

IDENTICAL FOR STREETS (CONCRETE PAVEMENT OR BASE) AND ALLEYS EXCEPT THAT EXPANSION JOINTS FOR ALLEYS SHALL BE PLACED AT THE END OF THE RETURN IN LINE WITH THE PROPERTY LINE. SPACING OF EXPANSION JOINTS SHALL NOT EXCEED 600 FEET.

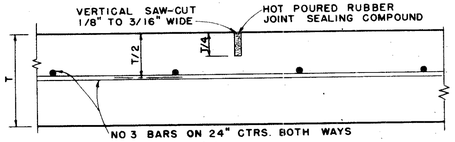

SAWED DUMMY JOINT

IDENTICAL FOR STREETS AND ALLEYS EXCEPT ALLEY LONGITUDINAL REINFORCEMENT BARS

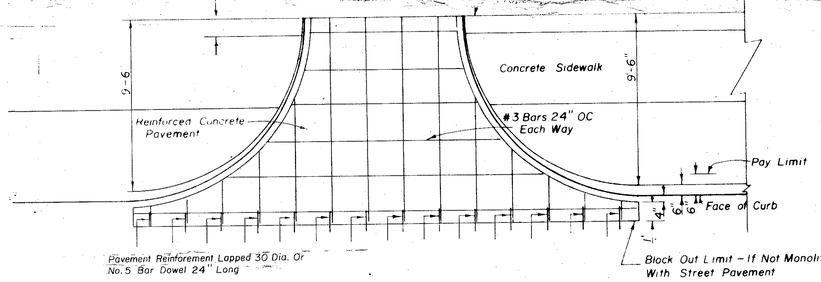

DRIVEWAY PAVING DETAILS

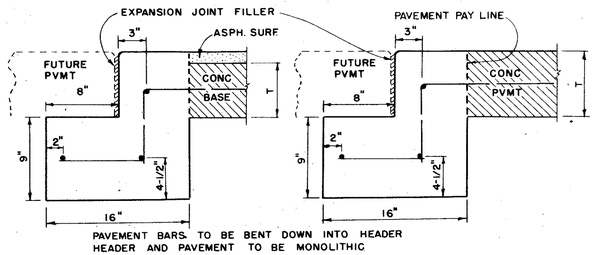

STREET HEADER

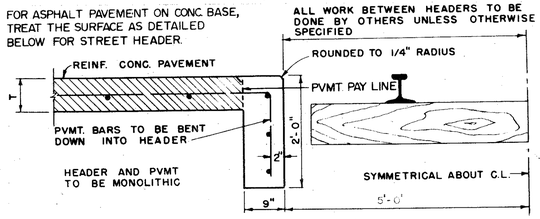

RAILROAD HEADER

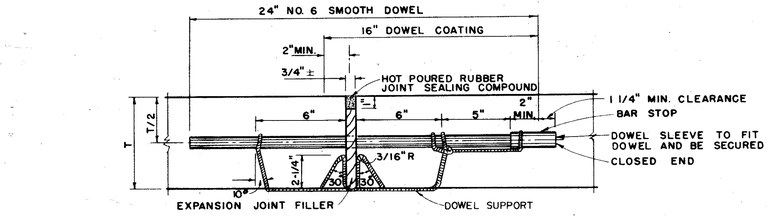

TRANSVERSE EXPANSION JOINT

IDENTICAL FOR STREETS & ALLEYS

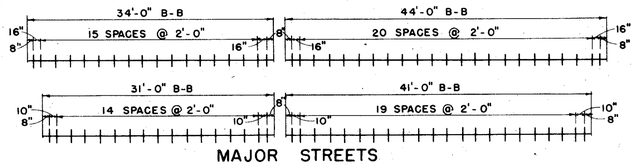

MAJOR STREETS

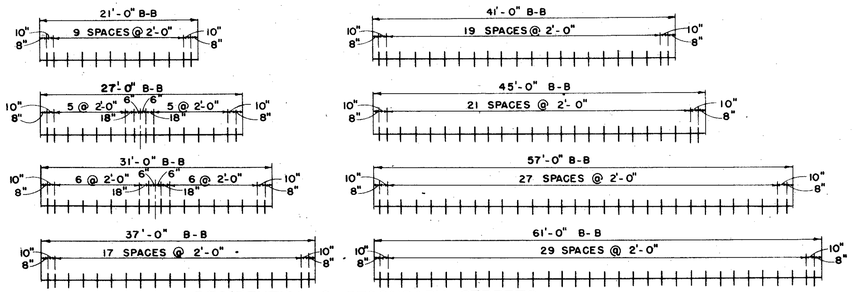

RESIDENTIAL & SECONDARY STREETS

SPACING DIAGRAM FOR DOWELS AT EXPANSION JOINTS

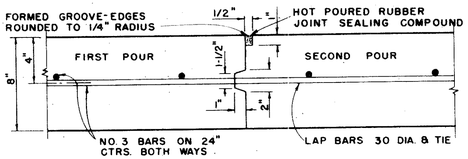

CONSTRUCTION JOINT

FOR 8" THICKNESS PAVEMENT OR BASE

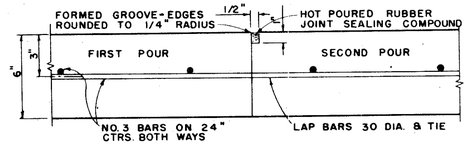

CONSTRUCTION JOINT

FOR 6" THICKNESS PAVEMENT OR BASE

IDENTICAL FOR STREETS AND ALLEYS EXCEPT ALLEY LONGITUDINAL REINFORCEMENT BARS.

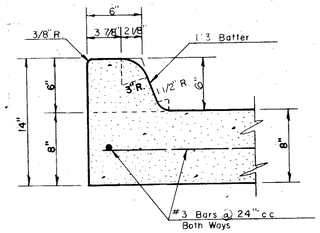

6" INTEGRAL CURB DETAIL

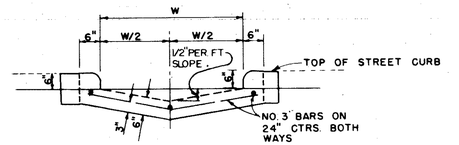

SECTION AT CURB FACE

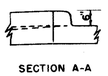

SECTION A-A

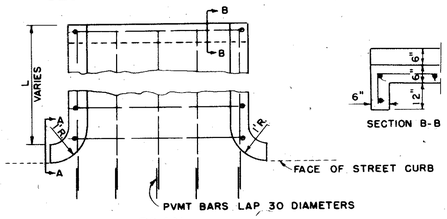

PLAN

SECTION B-B

FLUME

CITY OF ADDISON	
COUNTY OF DALLAS, T	
DEPARTMENT OF PUBLIC WORKS	
PAVING DETAILS B	
GINN, INC., CONSULTING ENGINEE	
DESIGNED- H.B.J. / DRAWN- S.M. / DATE- MAY - 1980 / FILE	
APPROVED- H.W.G. / CHECKED- B.H. / SCALE- NONE / SHE	