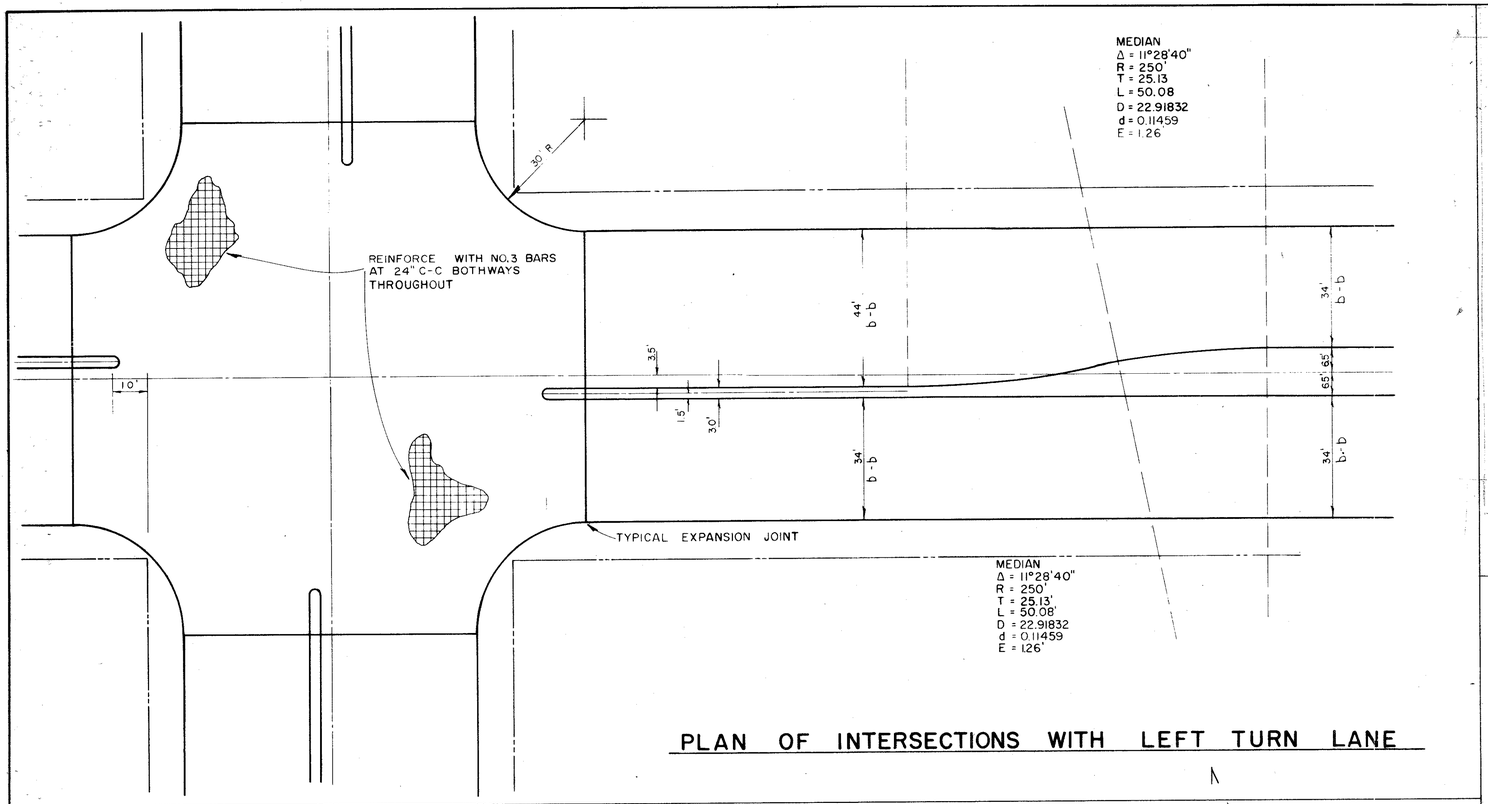

PLAN OF INTERSECTIONS WITH LEFT TURN LANE

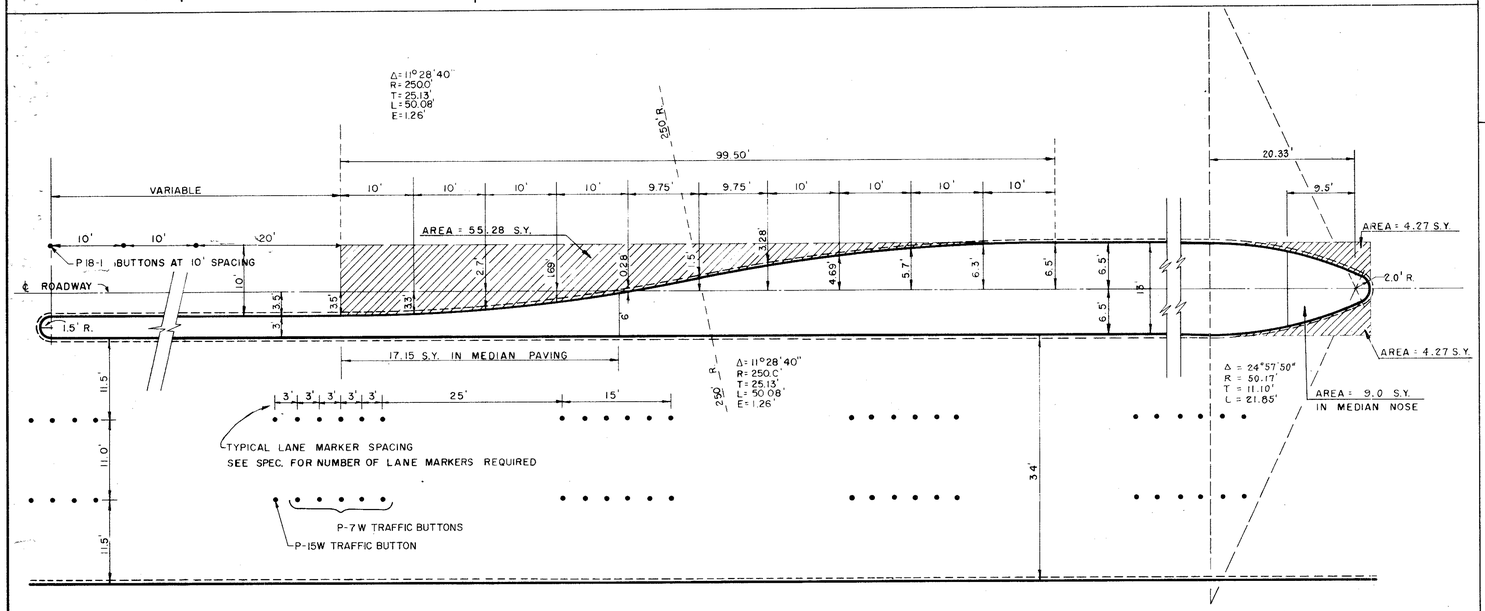

LEFT TURN LANE & LANE MARKER DETAIL

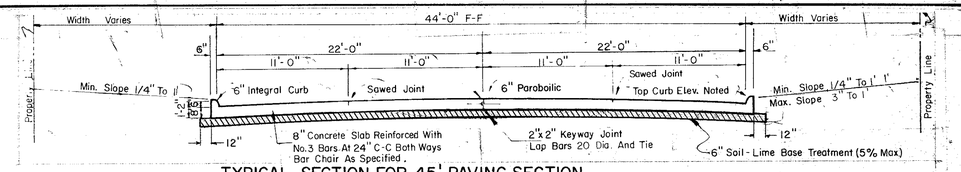

TYPICAL SECTION FOR 45' PAVING SECTION

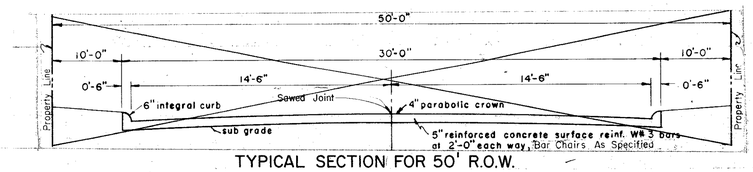

TYPICAL SECTION FOR 50' R.O.W.

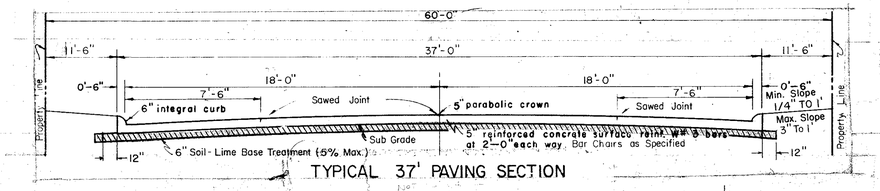

TYPICAL 37' PAVING SECTION

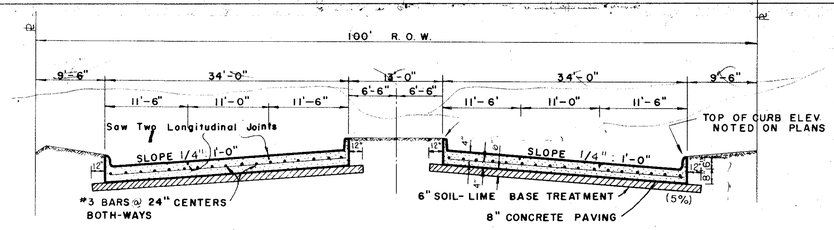

REGULAR SECTION

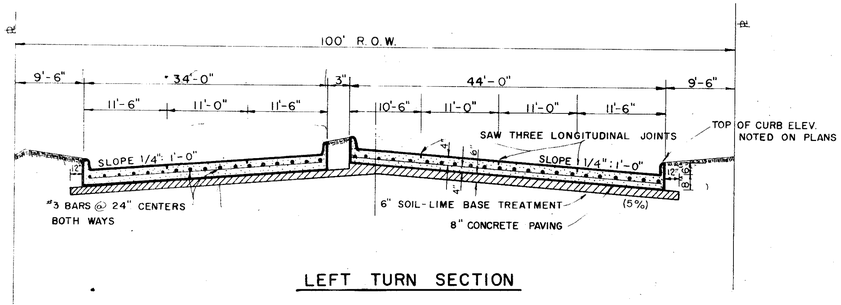

LEFT TURN SECTION

PAVING SECTION DETAIL

CITY OF ADDISON

COUNTY OF DALLAS, TEXAS
DEPARTMENT OF PUBLIC WORKS

PAVING DETAILS A

BELT LINE ROAD

PAVING DETAILS

GINN, INC., CONSULTING ENGINEERS

DESIGNED H.B.J.	DRAWN S.M.	DATE MAY - 1980	FILE
APPROVED H.W.G.	CHECKED B.H.	SCALE NONE	SHEET 45