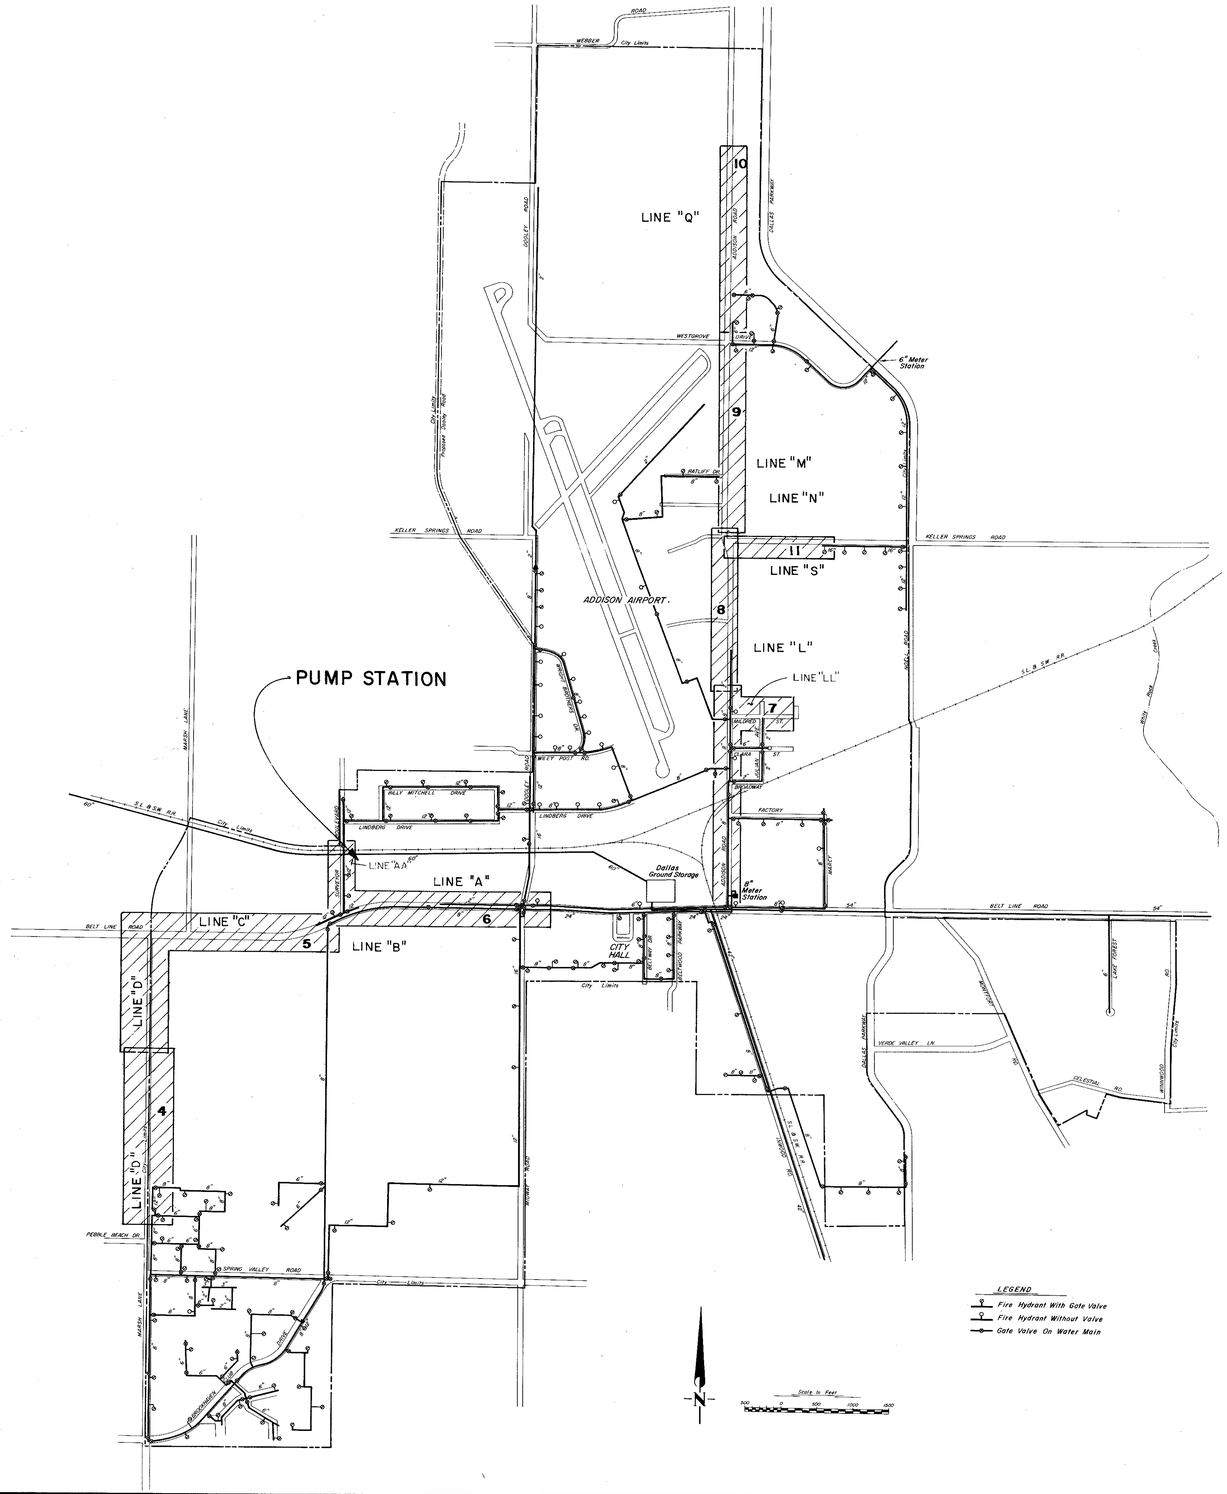

CITY OF ADDISON
DALLAS COUNTY, TEXAS

WATER PUMP STATION
AND WATER MAINS

SHEET INDEX

STATE OF TEXAS
H. WAYNE GINN
31142
REGISTERED
PROFESSIONAL ENGINEER

GINN & STACY, INC.
CONSULTING ENGINEERS — DALLAS, TEXAS

DESIGNED BY: HWG	SCALE:	Sheet
DRAWN BY: JOS	DATE: SEPT 77	