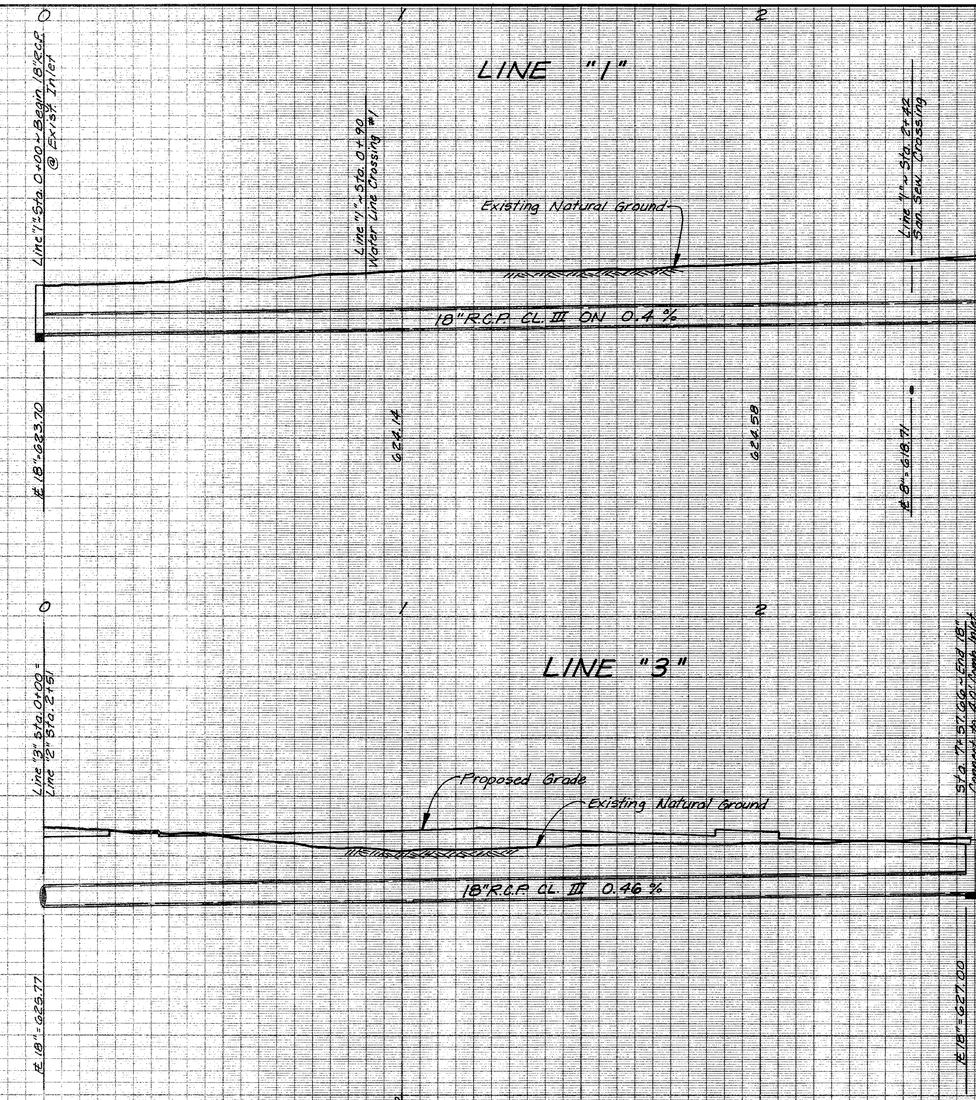

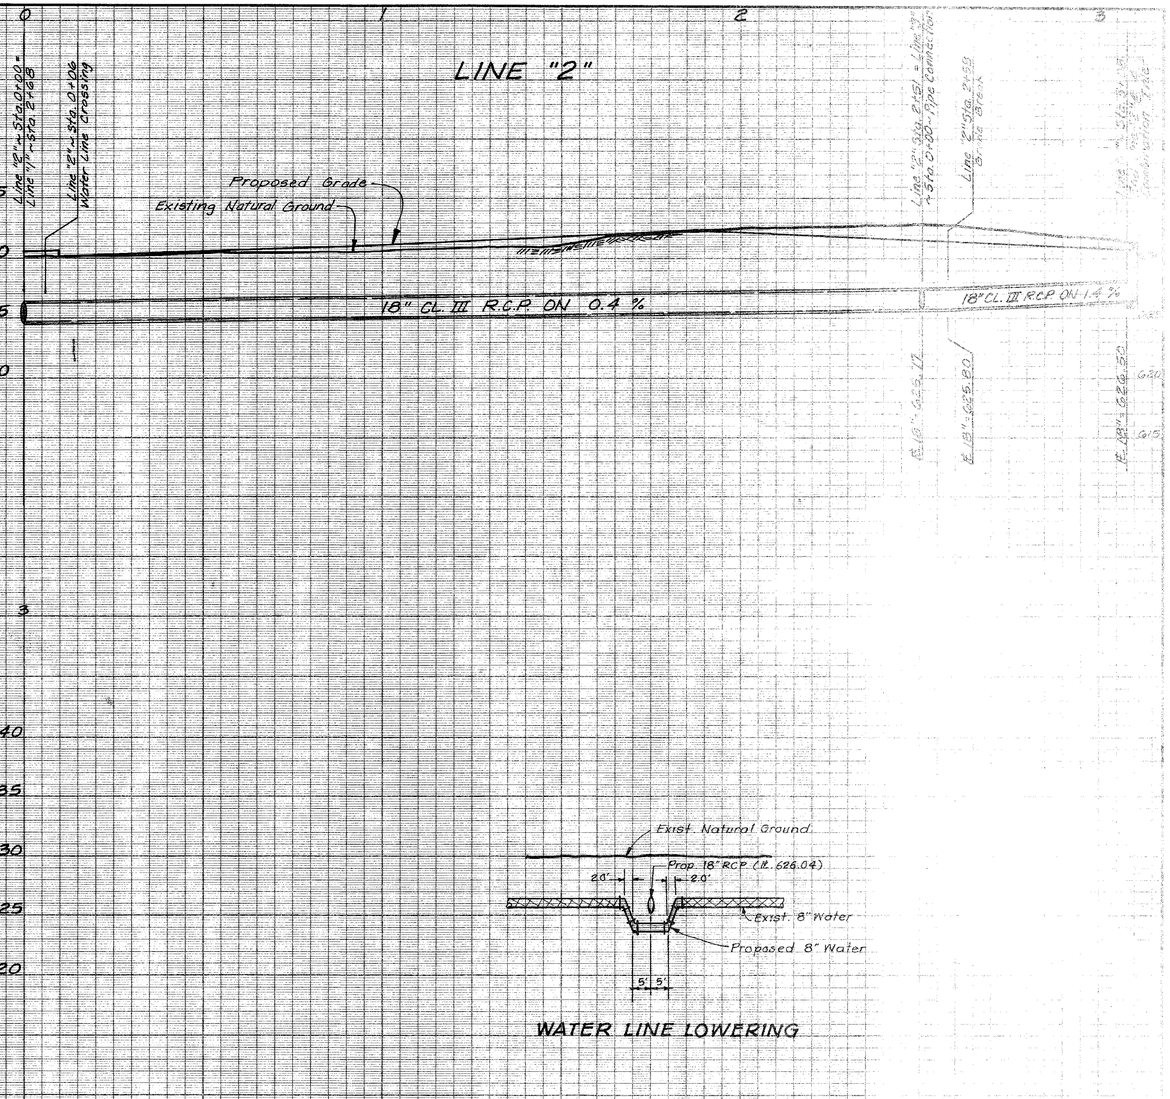

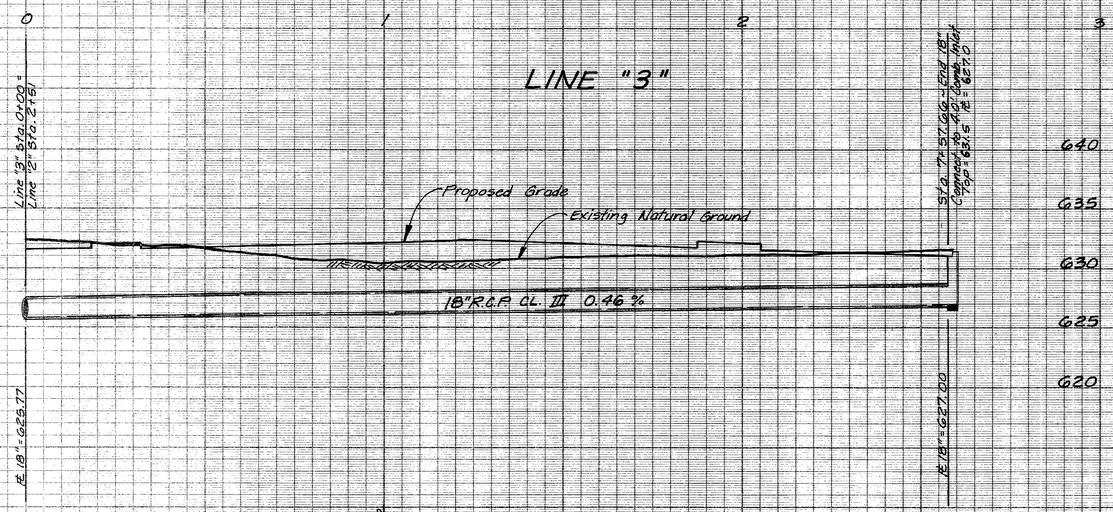

WATER LINE LOWERING

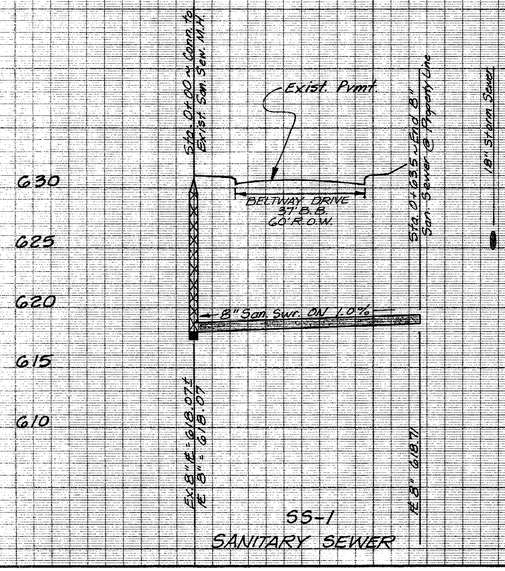

SS-1
SANITARY SEWER

B.M. "D" ON T.C. AT THE CENTER OF A RADIUS AT THE NORTH SIDE OF THE WEST DRIVE INTO FIRE STATION, 4500 BLK. BELT LINE ROAD. ELEV. 629.33

B.M. "D" ON T.C. NORTH SIDE OF BELTWAY DR. IN FRONT OF F.H. AT SOUTHWEST CORNER OF TRACT. ELEV. 628.90

STORM SEWER & SAN. SEW. PROFILES
HAMPTON INN HOTEL
FOXHILL HOLDING COMPANY, INC.
CITY OF ADDISON, TEXAS

ALBERT H. HALFF ASSOCIATES, INC.
ENGINEERS & SCIENTISTS

DESIGN	DRAWN	DATE	SCALE	NOTES	FILE	NO.
K.C.L.	J.M.	FEB. 1985	H. 1"=20' V. 1"= 6'			

A.V.O. 8001

DWG.