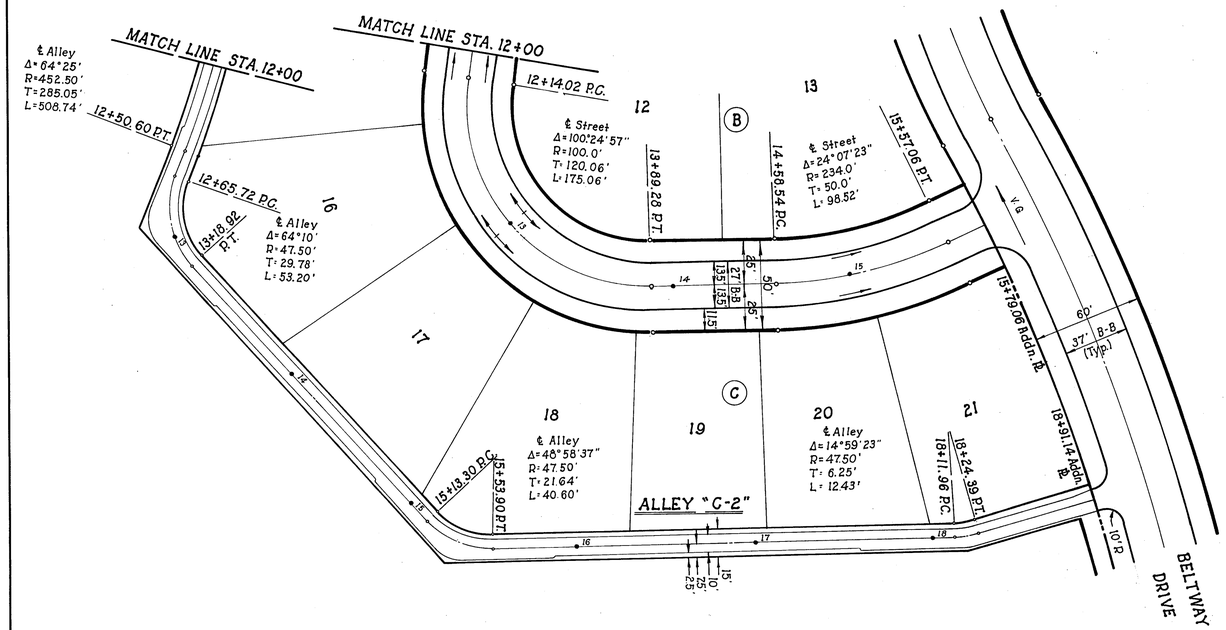

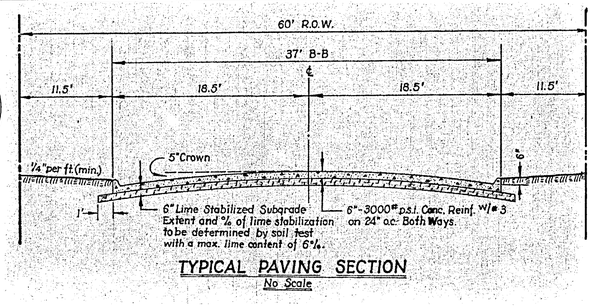

TYPICAL PAVING SECTION
No Scale

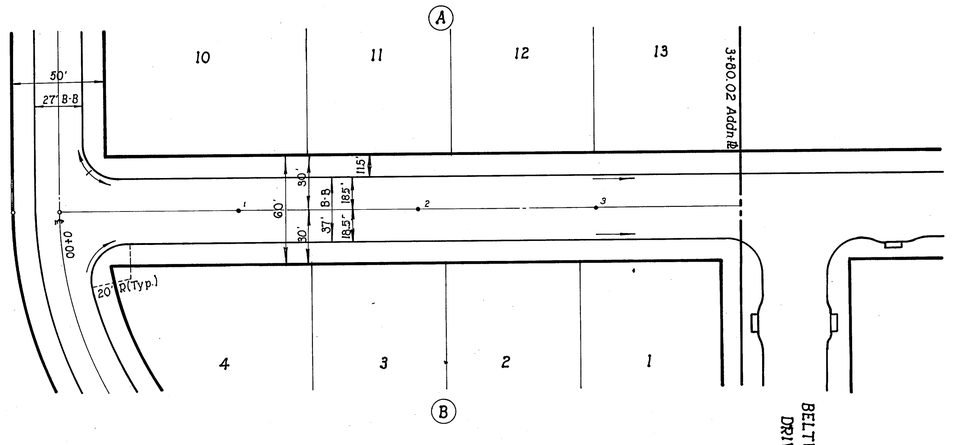

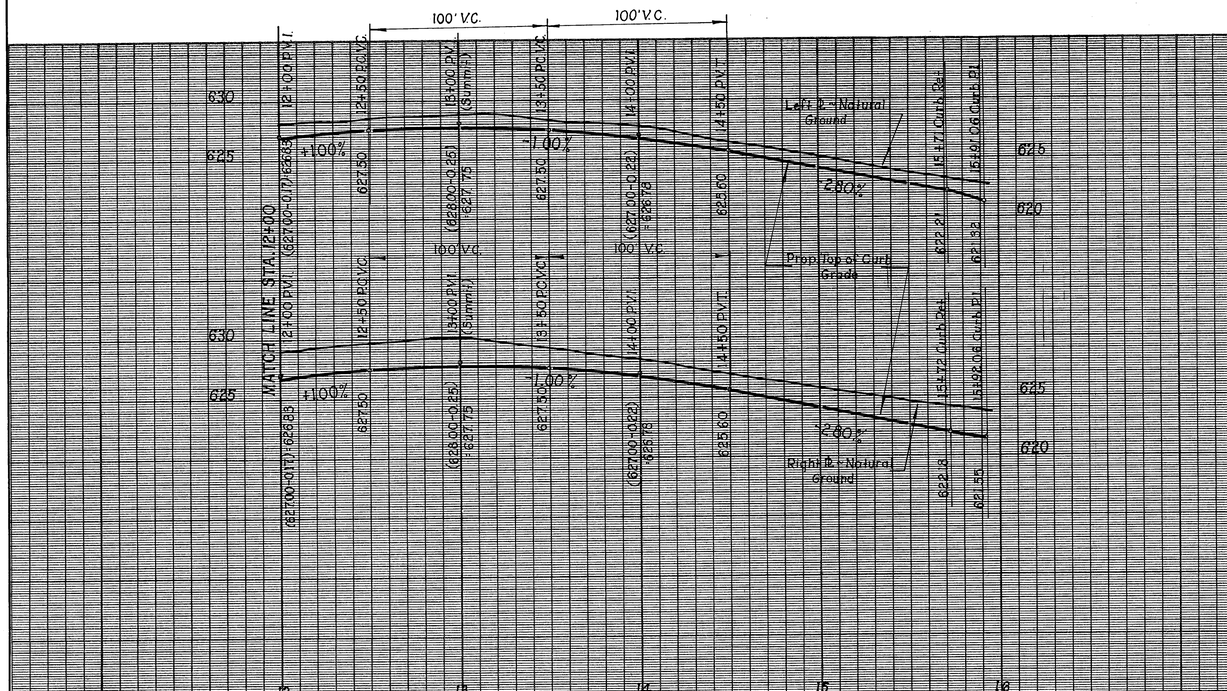

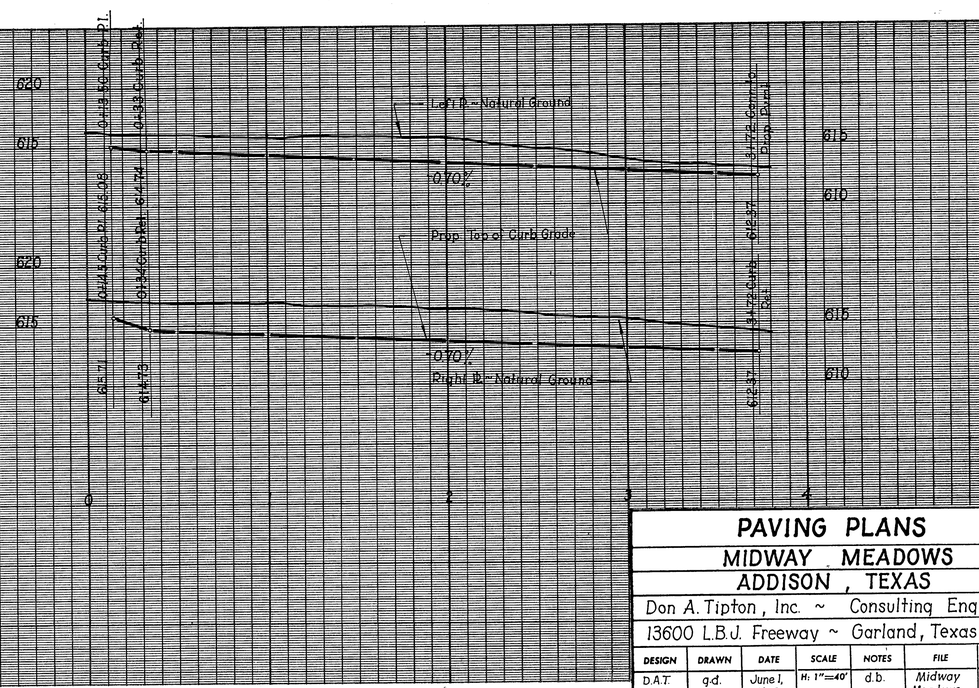

PAVING PLANS
MIDWAY MEADOWS
ADDISON, TEXAS

Don A. Tipton, Inc. ~ Consulting Engineers
13600 L.B.J. Freeway ~ Garland, Texas 75041

DESIGN	DRAWN	DATE	SCALE	NOTES	FILE	NO
D.A.T. Inc.	g.d.	June 1, 1979	H: 1"=40' V: 1"= 6'	d.b.	Midway Meadows	5/19

#1025