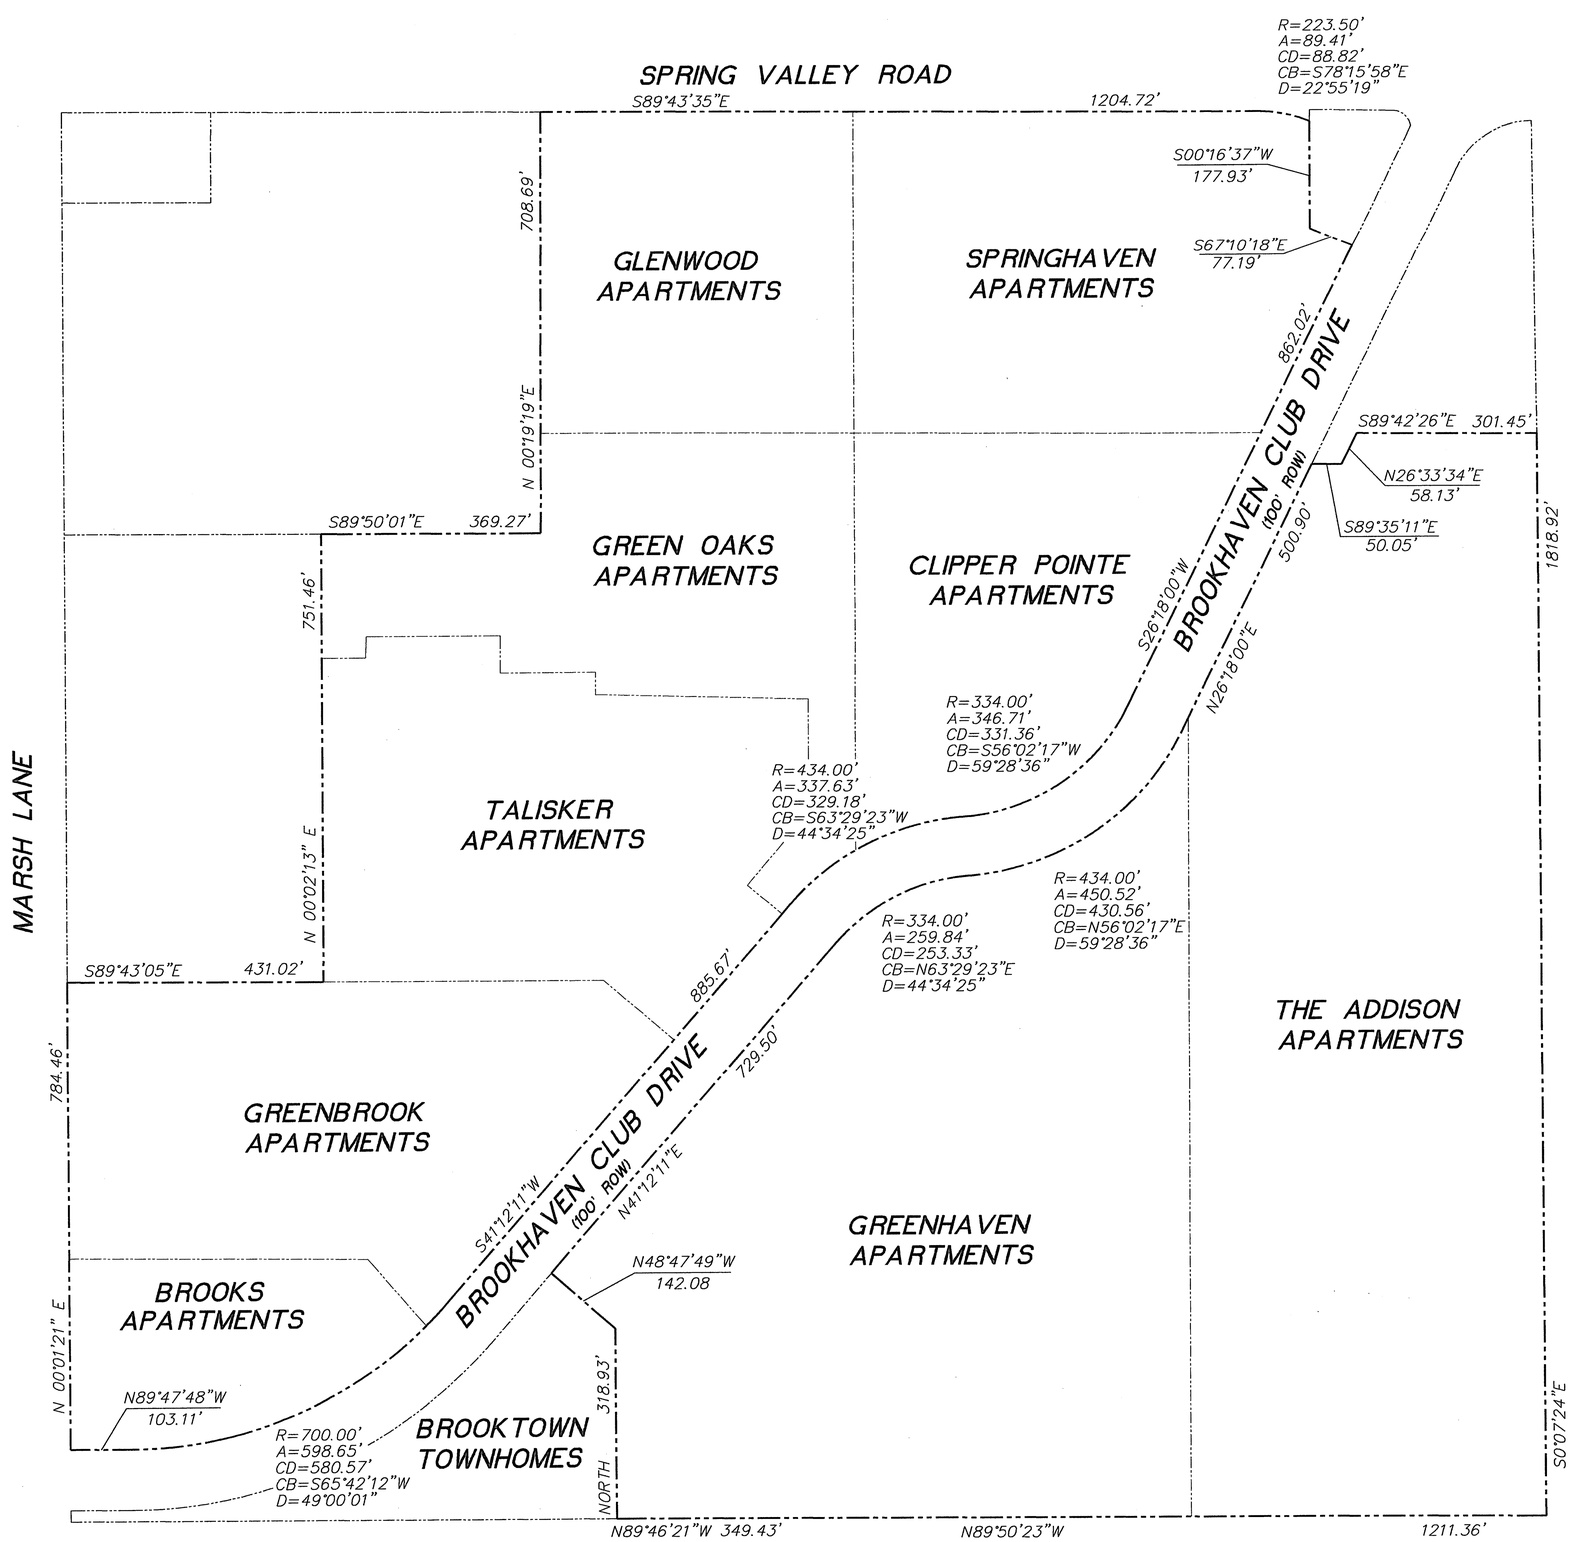

NORTH

0 60 120 180 240
GRAPHIC SCALE IN FEET
SCALE: 1"=120'

WARNING

CONTRACTOR IS TO CONTACT TEXAS ONE-CALL SYSTEM (1-800-245-4545) OR OTHER UTILITY LOCATING SERVICES AT LEAST 48 HOURS PRIOR TO CONSTRUCTION ACTIVITIES. ICON CONSULTING ENGINEERS, INC. IS NOT RESPONSIBLE FOR KNOWING ALL EXISTING UTILITIES IN THE PROJECT AREA NOR FOR DEPICTING THE EXACT LOCATIONS OF UTILITIES ON THESE DRAWINGS.

NO.	REVISION	BY	DATE

icon Consulting Engineers, Inc.
Civil Engineers - Designers - Planners
Bicentennial Financial Center
250 W. Southlake Blvd., Suite 117
Southlake, TX 76092
Phone: (817) 552-3210
Fax: (817) 552-3126

BOUNDARY EXHIBIT

PHASE TWO DEMOLITION PLANS BROOKHAVEN VILLAGE TOWN OF ADDISON, TX

STATE OF TEXAS
BRUCE F. DUNNE
62654
LICENSED
PROFESSIONAL ENGINEER

Date:	5/19/08
Scale:	AS SHOWN
Drawn By:	SAM
Reviewed By:	JAM
Project:	5019-01d

SHEET
C0.1