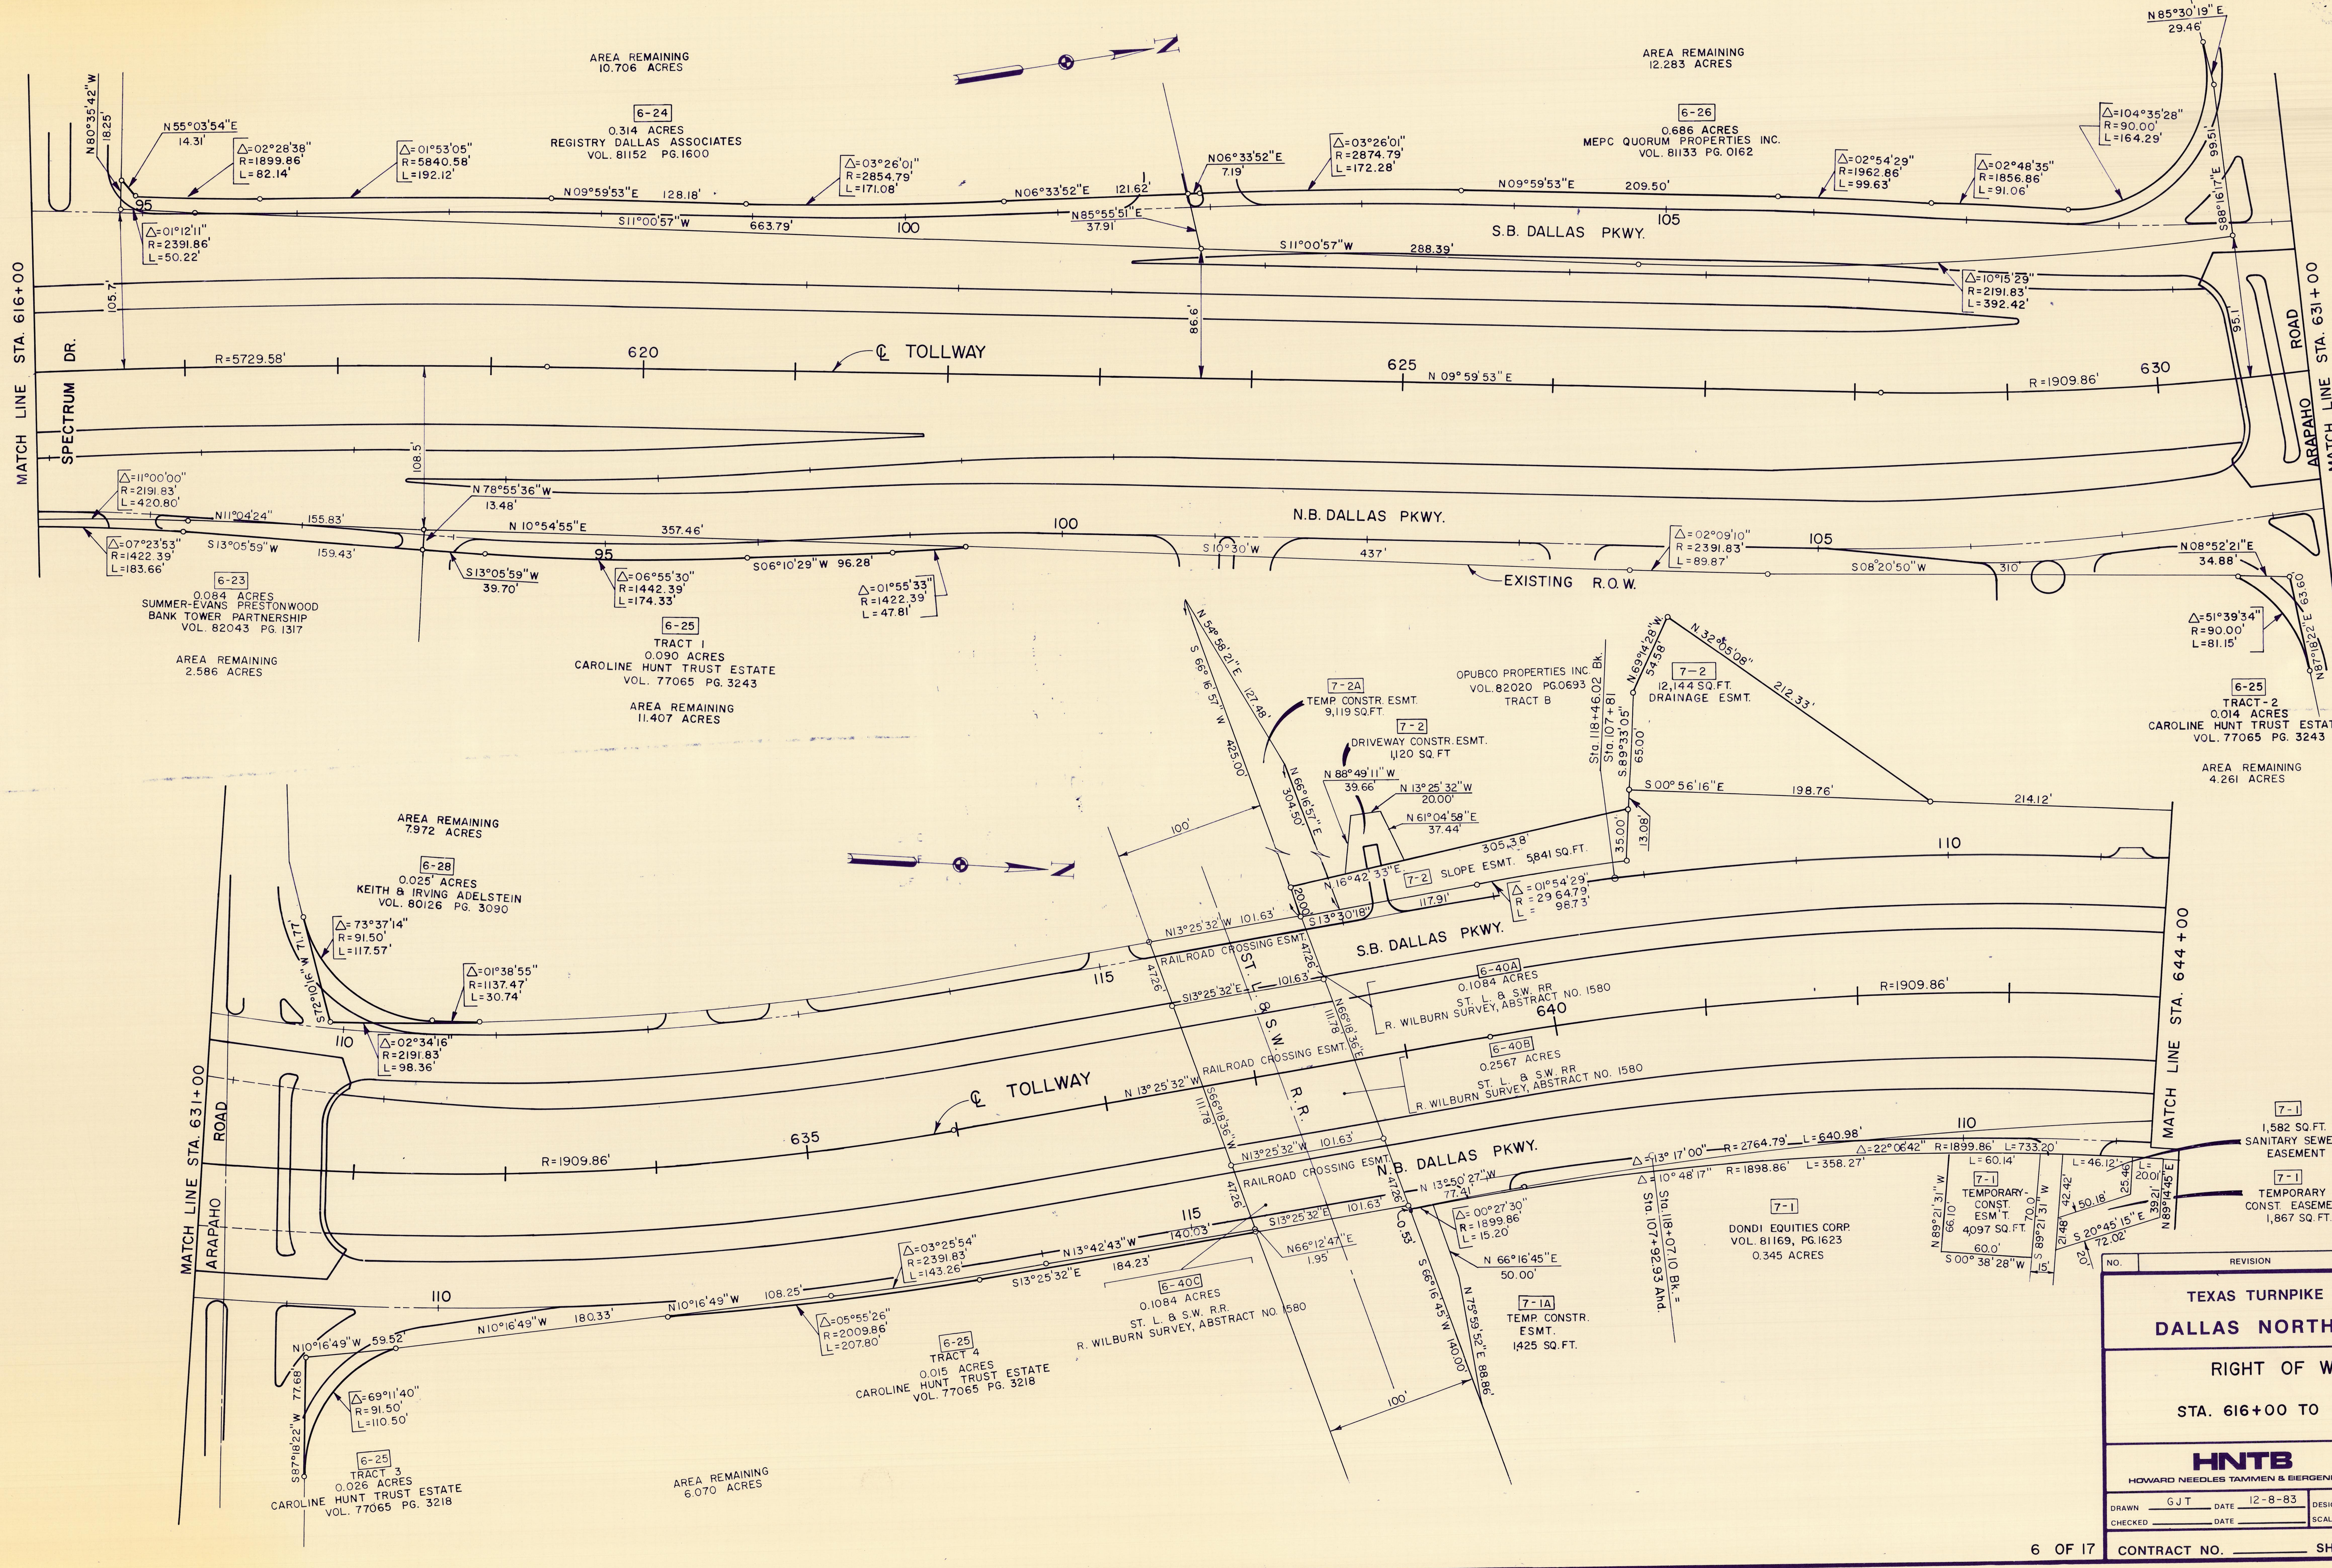

NO.	REVISION	BY	DATE

TEXAS TURNPIKE AUTHORITY

DALLAS NORTH TOLLWAY

RIGHT OF WAY MAP

STA. 616+00 TO STA. 644+00

HNTB
HOWARD NEEDLES TAMMEN & BERGENDOFF

SECTION ______

DRAWN GJT DATE 12-8-83 DESIGNED ______ DATE ______
CHECKED ______ DATE ______ SCALE 1"=50'

CONTRACT NO. ______ SHEET ______ OF ______

6 OF 17

BRUNING 44-132 60132