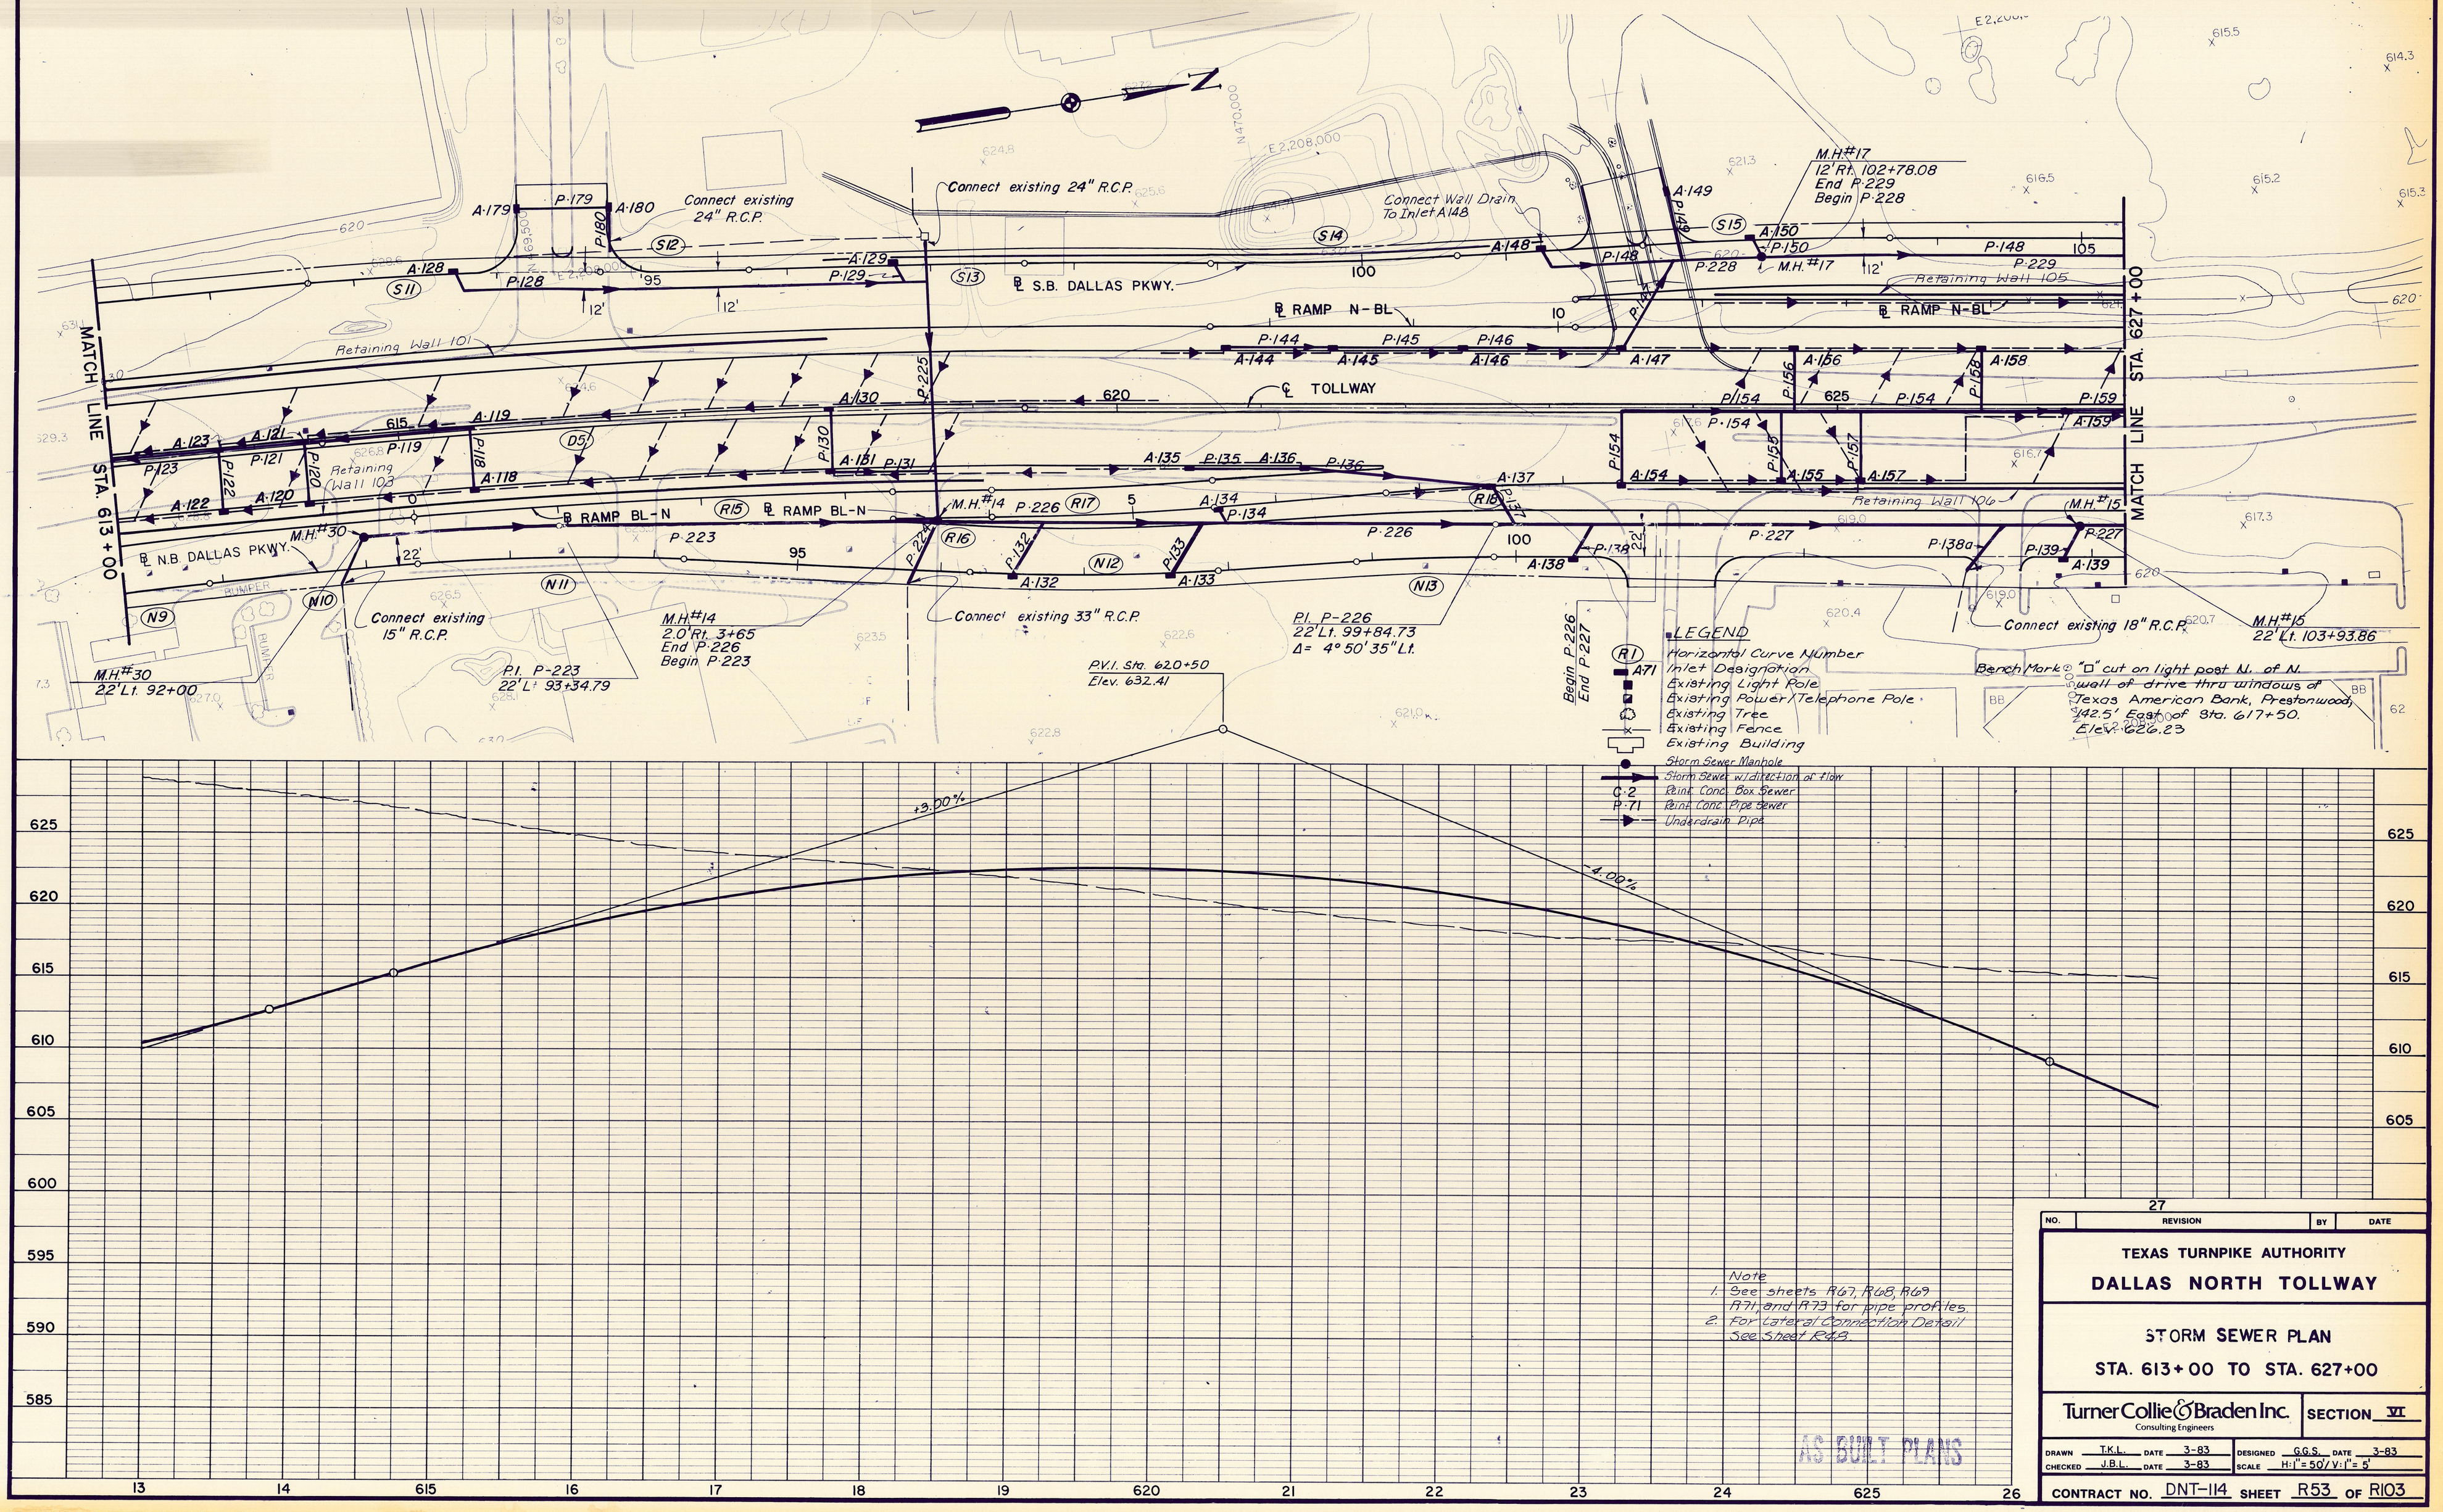

Note
1. See sheets R67, R68, R69, R71, and R73 for pipe profiles.
2. For Lateral Connection Detail See Sheet R43.

AS BUILT PLANS

NO.	REVISION	BY	DATE

TEXAS TURNPIKE AUTHORITY

DALLAS NORTH TOLLWAY

STORM SEWER PLAN
STA. 613+00 TO STA. 627+00

Turner Collie & Braden Inc.
Consulting Engineers

SECTION VI

DRAWN	T.K.L.	DATE 3-83	DESIGNED	G.G.S.	DATE 3-83
CHECKED	J.B.L.	DATE 3-83	SCALE	H:1"=50' V:1"=5'	

CONTRACT NO. DNT-114 SHEET R53 OF R103