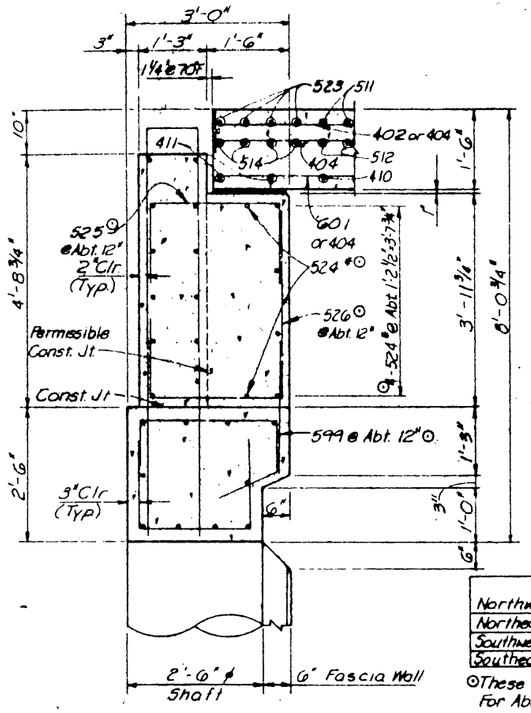

SECTION C-C
Scale: ¾"=1'-0"

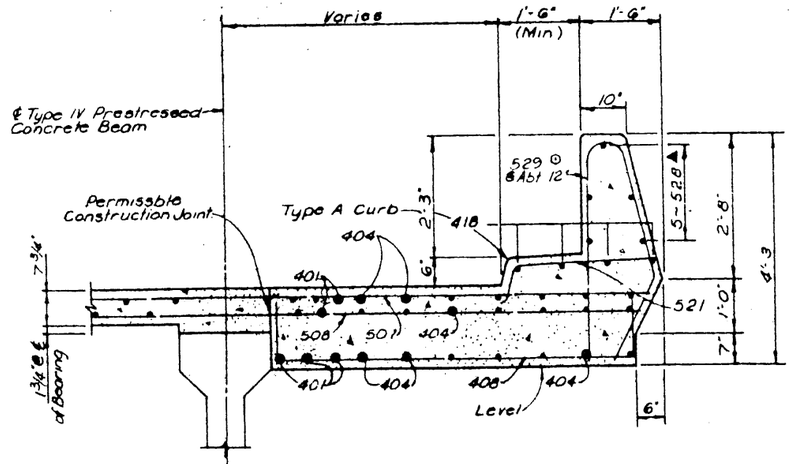

SECTION A-A
(NORTHWEST CORNER SHOWN, OTHER CORNERS SIMILIAR)
Scale: ¾"=1'-0"

		⑤	⑥	⑦
Northwest Corner	Bars	524	528	529
Northeast Corner	Bars	527	528	529
Southwest Corner	Bars	529	530	531
Southeast Corner	Bars	528	530	531

⊙These Bars Are Included In Bill Of Reinf. For Abutments, See Sheet S-23 and S-25

NOTE: 1. All bars shown are included in bill of reinforcing steel for North slab, Except As Noted.
2. Diagonal reinforcement not shown for clarity, see Sheets No. S-28 and S-29.

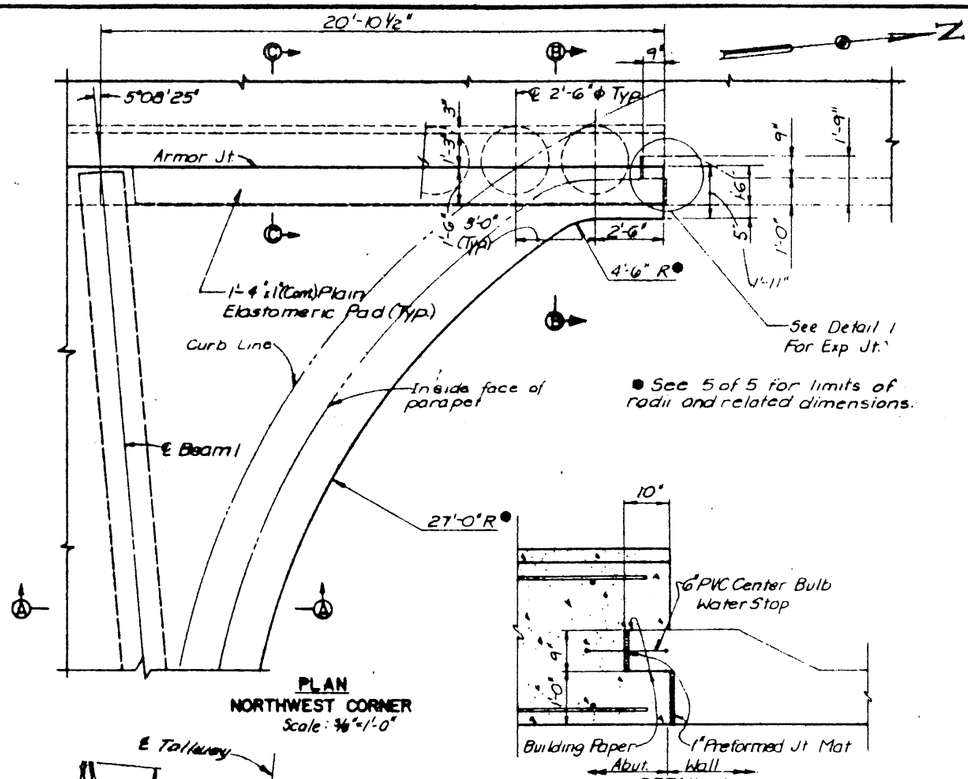

PLAN
NORTHWEST CORNER
Scale: ⅜"=1'-0"

DETAIL 1
Scale ¾"=1'-0"

NOTE: Luminaires And Surface Mounted Conduit Shall Be Provided And Installed By Others.

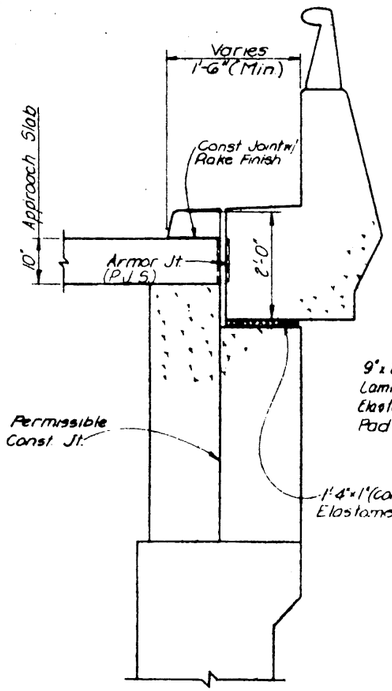

SECTION B-B
Scale: ¾"=1'-0"

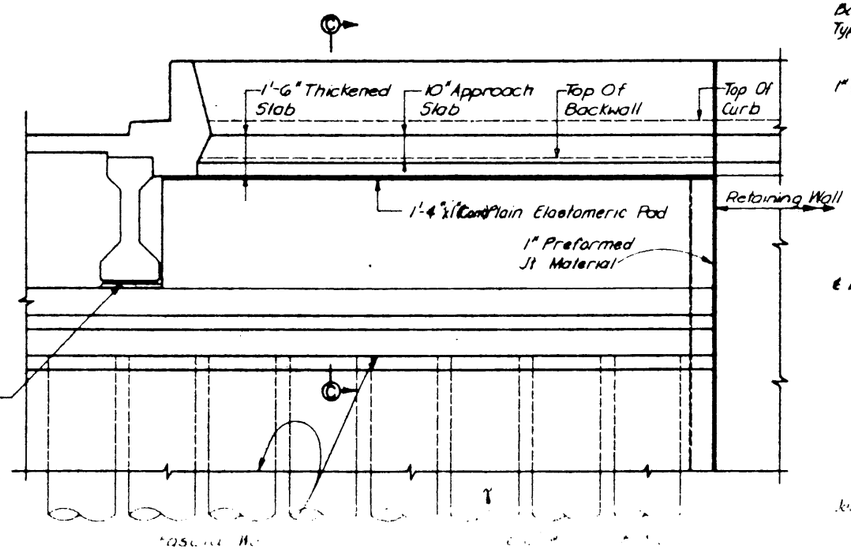

ELEVATION
AT NORTHWEST SLAB CORNER
Scale ⅜"=1'-0"

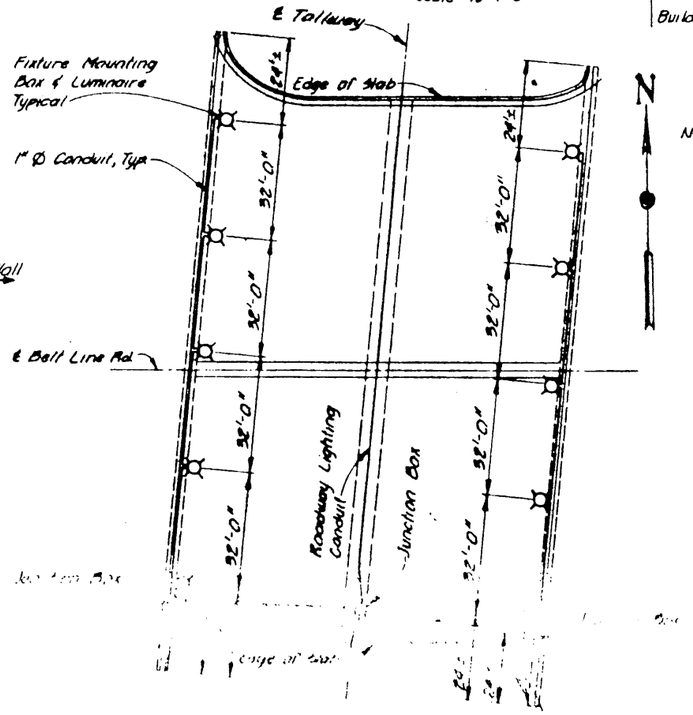

UNDERBRIDGE LIGHTING PLAN
For Underbridge Lighting Conduit Details, See Std. Dwg. No. 3/4 OF 5

NO	REVISION	BY	DATE

TEXAS TURNPIKE AUTHORITY
DALLAS NORTH TOLLWAY
[illegible] UNDERPASS
MISC. THICKENED SLAB DETAILS

Turner Collie & Braden Inc. | SECTION VI

DESIGNED	RGD	DATE 4-83	CHECKED	LGL	DATE 3-83
CHECKED	LGL	DATE 4-83	SCALE	AS NOTED	

CONTRACT NO DNT-114 SHEET S-31 OF S-82

004099