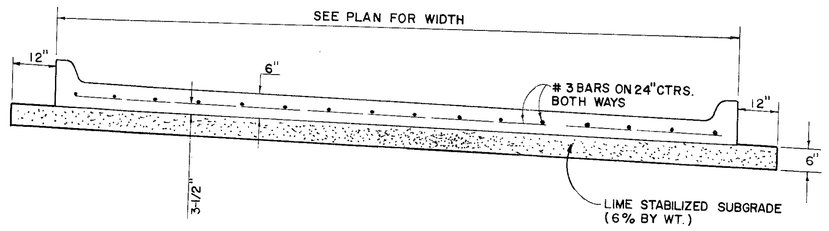

ROAD BASE MATERIAL MAY BE SUBSTITUTED FOR LIME STABILIZED SUBGRADE. BASE MATERIAL SHALL CONFORM TO GRADE C OR D BASE MATERIAL AS SPECIFIED BY AAHTO DESIGNATION M-147.

1- PAVEMENT SECTION

NOT TO SCALE

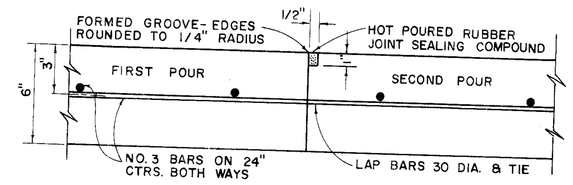

2- CONSTRUCTION JOINT

NOT TO SCALE

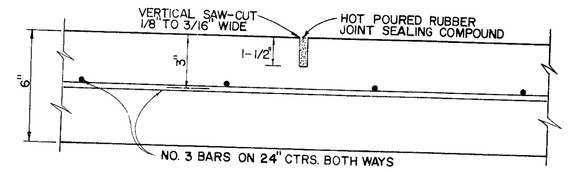

3- SAWED JOINT

NOT TO SCALE

LOCATE SAWED JOINTS AT 20' INTERVALS. MATCH JOINTS IN EXIST. PAVING. SEE LANDSCAPE PLAN FOR SPECIAL JOINT LAYOUT IN FRONT ENTRANCE PAVING.

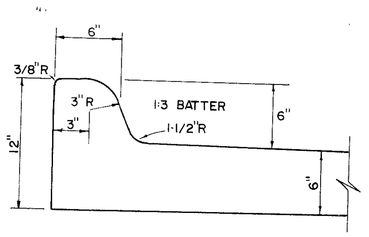

4- INTEGRAL CURB DETAIL

NOT TO SCALE

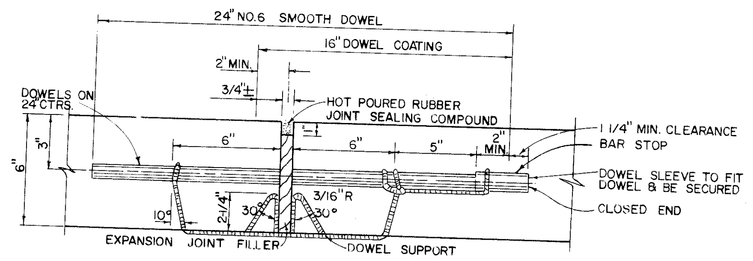

5- TRANSVERSE EXPANSION JOINT

NOT TO SCALE

LOCATE EXPANSION JOINTS AS SHOWN ON PLANS. CONTRACTOR MAY SUBSTITUTE ANY PREMANUFACTURED EXPANSION JOINT SYSTEM, WHICH HAS A 3/4"± FILLER AND 24" DOWEL, FOR THE SYSTEM SHOWN ABOVE.

NOTE:
USE FOR CONNECTION OF STORM DRAIN PIPES OF DIFFERENT SIZE OR MATERIAL.

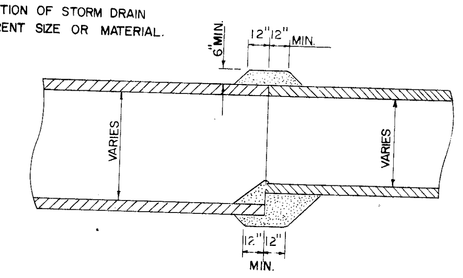

6 - CONCRETE COLLAR CONNECTOR

NOT TO SCALE

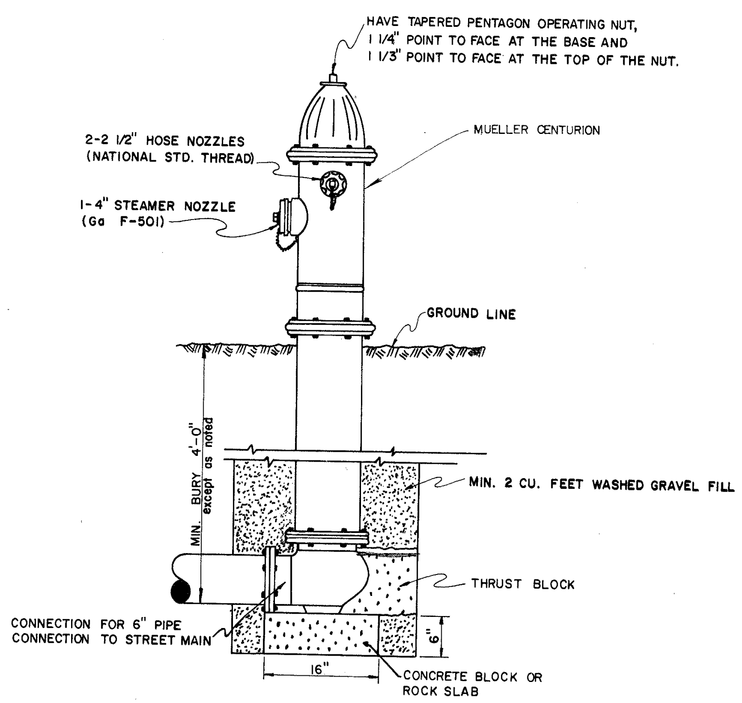

7- TYPICAL FIRE HYDRANT INSTALLATION

NOT TO SCALE

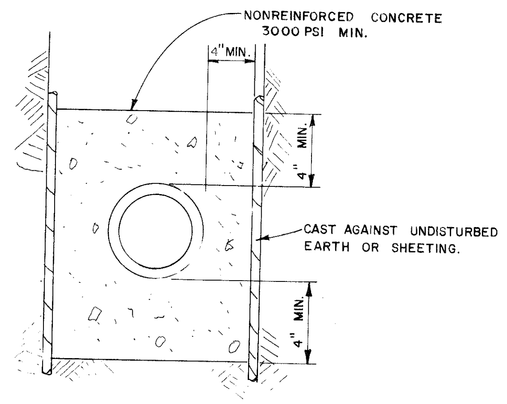

8- ENCASEMENT DETAIL

NOT TO SCALE

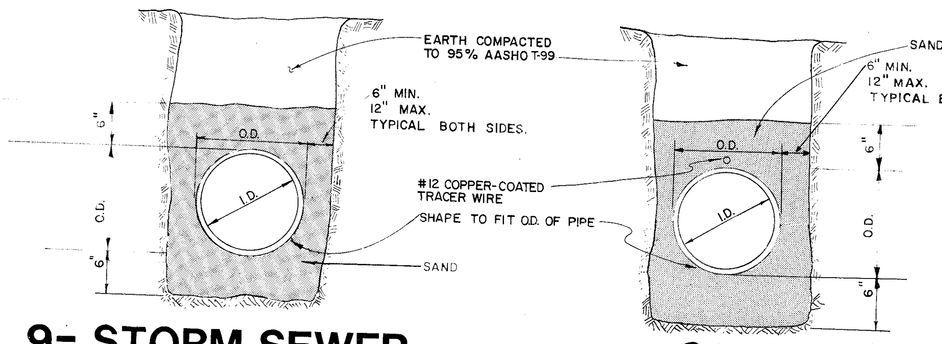

9- STORM SEWER BEDDING DETAIL

NOT TO SCALE

10-SANITARY SEWER & WATER BEDDING DETAIL

NOT TO SCALE

Audit		
Screen	C7	T2
Base	C7	T2
Color		

Graham Associates, Inc.
CONSULTING ENGINEERS & PLANNERS

Haldeman
Miller
Bregman
Hamann

Architects & Planners
5710 L.B.J. Fwy.
Suite 130
Dallas, Texas 75240
214 / 233-7232

project : M.E.P.C. QUORUM NORTH OFFICES
Phase One
Addison, Texas

title : CIVIL DETAILS

job no:

revisions

sheet C7 of sheets

date: 12/17/81