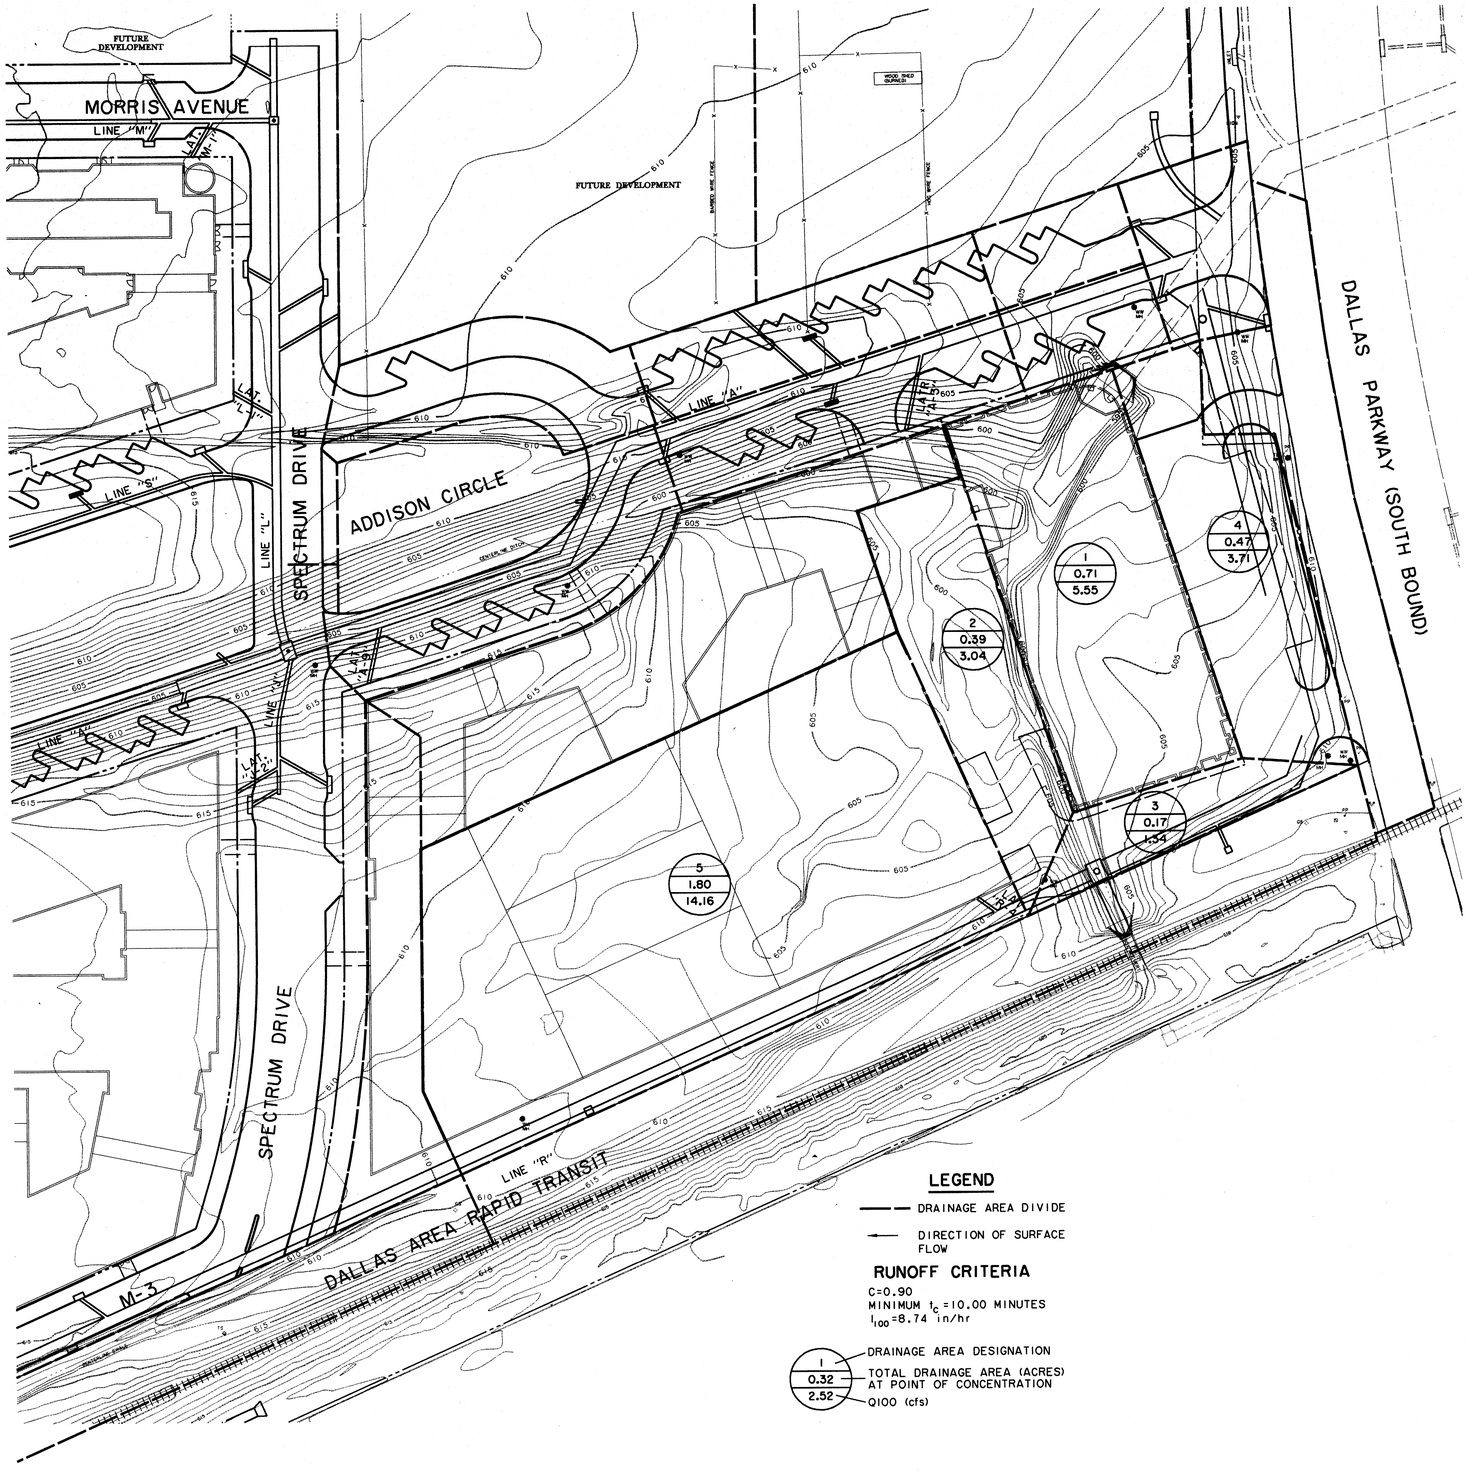

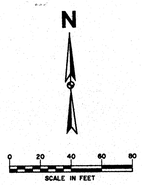

NOTE:

ALL AREAS OUTSIDE OF BUILDINGS WILL SURFACE DRAIN TO THE PUBLIC STORM SEWER SYSTEM. SEE ADDISON CIRCLE PHASE II PUBLIC INFRASTRUCTURE PLANS FOR DETAILED INFORMATION.

CHAMPION

REAL STATE STRATEGY AND IMPLEMENTATION

CHAMPION PARTNERS
5430 LBJ Freeway Suite 1345 Dallas, Texas 75240
(972) 490-5600 Fax (972) 490-5599

ADDISON CIRCLE OFFICE BUILDING

TEXAS

ADDISON

BROCKETTE DAVIS DRAKE, Inc.
consulting engineers
Civil & Environmental Engineering Surveying
6160 S. Gessner, Suite 800 Houston, Texas 77036
(713)785-7017 Fax (713)784-4500

JAMES JOHNSON & ASSOCIATES, INC.
Engineering Consultants
8111 Preston Dowlen Drive
Suite 100 Dallas, Texas
Voice: (214) 553-0900, Fax (214) 553-0980

HUITT-ZOLLARS, INC.
Consulting Engineers
3131 McKinney Ave., Suite. 600
Dallas, TX 75204 214-871-3311

HKS

HKS Inc. Architects-Engineers-Planners
700 N. Pearl, Suite 1100, LB 307
Dallas, Texas 75201-7485 (214) 969-2599

Job No: 5494

ISSUED FOR 100% DESIGN DEVELOPMENT
NOT FOR CONSTRUCTION
26 JUNE 1997

Revision:

Date:

Sheet Title:
DRAINAGE AREA MAP

Sheet No:
C5

© 1997 HKS Inc.

File:

1	5494-1-FB
2	
3	
4	
5	

Plot date:
20 JUN 97

3042-18-14818-1FT-OUTLS