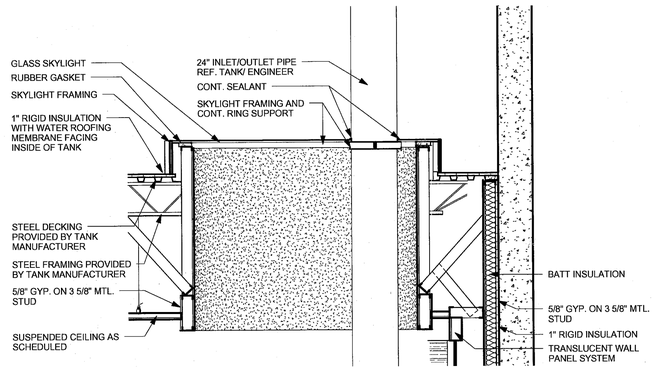

1 Skylight Section
1/2" = 1'-0"

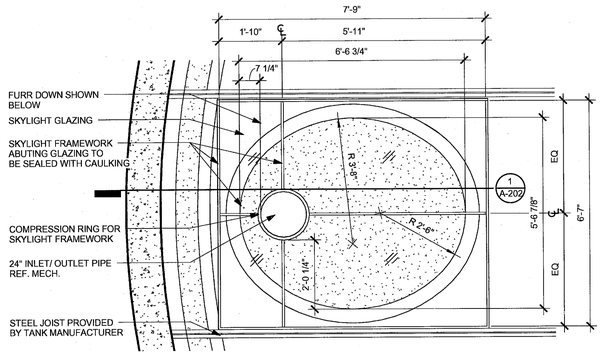

2 Skylight Plan Detail
1/2" = 1'-0"

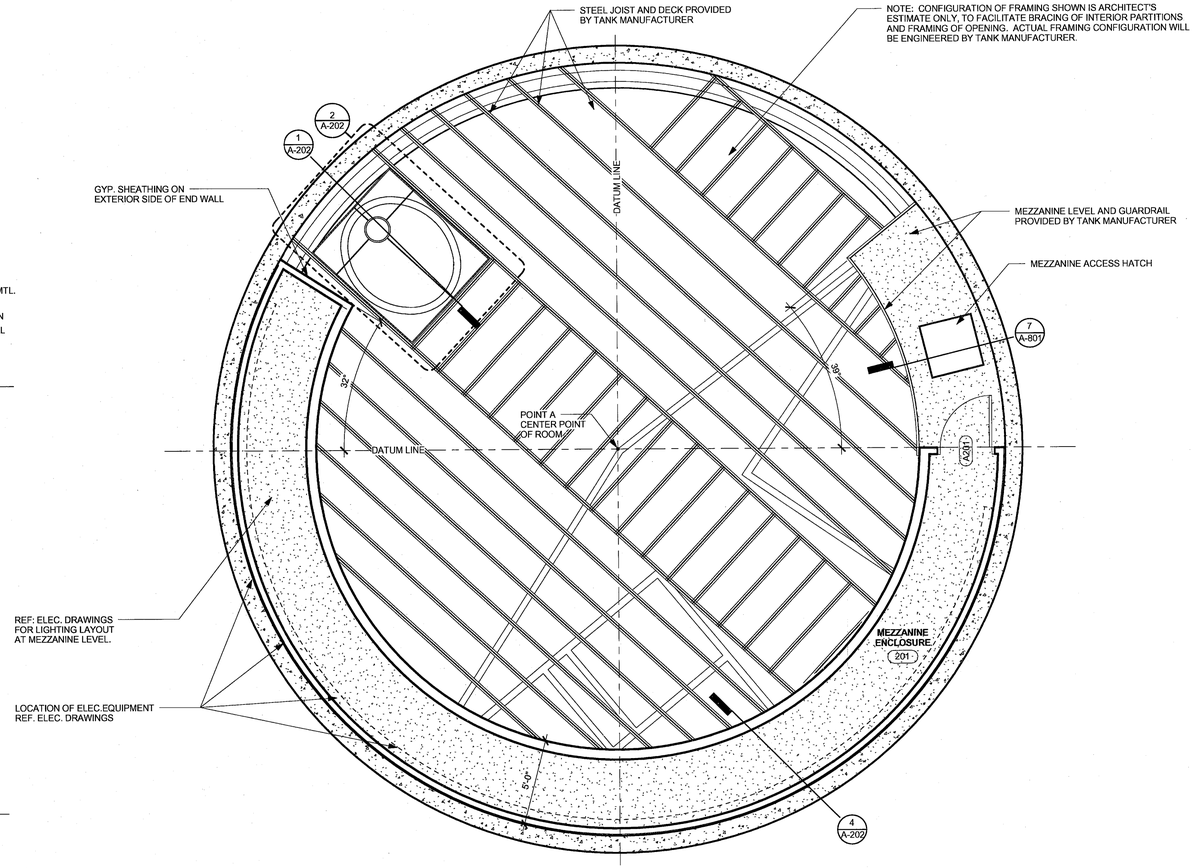

3 Mezzanine Level - Level 2
1/4" = 1'-0"

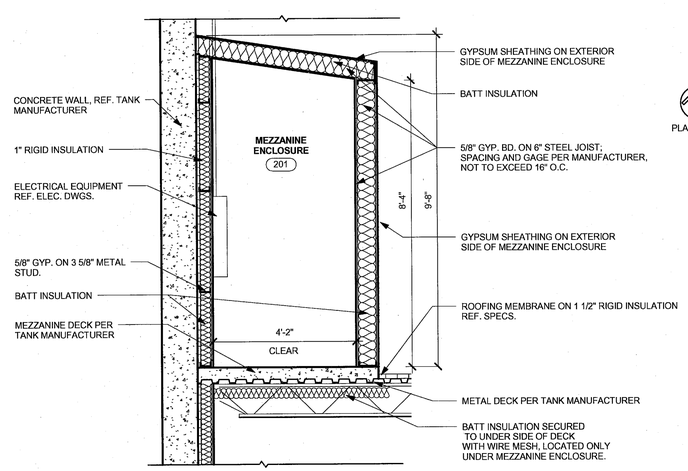

4 Mezzanine Enclosure
1/2" = 1'-0"

1/18/2011 3:26:16 PM

WRA Architects, Inc.
WRA Architects, Inc.
5207F Merc Drive
Suite 100
Dallas, Texas 75251
214.750.0077 voice
214.750.0051 fax
www.wraarchitects.com

FREESE AND NICHOLS
2220 San Jacinto Blvd., Suite 330
Denton, Texas 76205
Phone - (940) 387-4600
Fax - (940) 387-4677
Web - www.freese.com

REGISTERED ARCHITECT STATE OF TEXAS

Town of Addison, Texas
SURVEYOR 1.5 MG EST
ARCHITECTURE
Level 2 - Mezzanine

NO.	ISSUE	BY	DATE

F&N JOB NO. AD08459
DATE 01/18/11
DESIGNED SMA
DRAWN SMA
REVISED -
CHECKED -
FILE NAME

VERIFY SCALE Bar is one inch on original drawing. If not one inch on this sheet, adjust scale.
0 1

SHEET
A-202