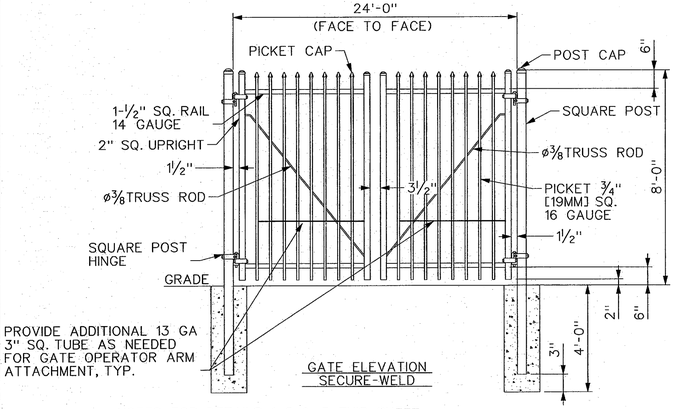

GATE ELEVATION
SECURE-WELD

NOTES FOR DETAILS 1, 2, & 3 THIS SHEET:
1. SPECIFICATIONS SHOWN CAN BE CHANGED BY THE MANUFACTURER ONLY.
2. FOOTING WIDTH TO BE (4)X POST WIDTH.

1 SENTRY STYLE 2 RAIL DOUBLE SWING GATE
NOT TO SCALE

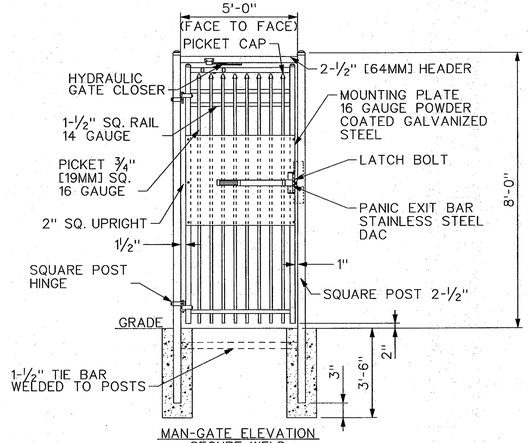

MAN-GATE ELEVATION
SECURE-WELD

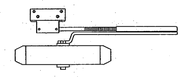

HYDRAULIC CLOSER
SENTINEL MODEL SN55-SL

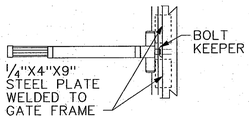

PANIC EXIT BAR STAINLESS
STEEL DAC-DETEX

POST TOP STYLE
FLAT

2 VISTA STYLE 3 RAIL PRE-HUNG SWING GATE
NOT TO SCALE

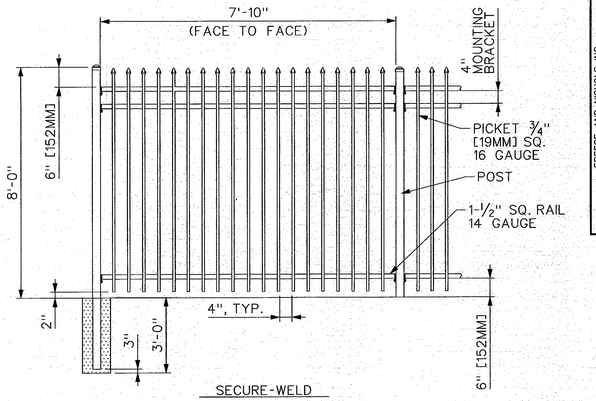

SECURE-WELD

3 SENTRY STYLE 3 RAIL COMMERCIAL PANEL
NOT TO SCALE

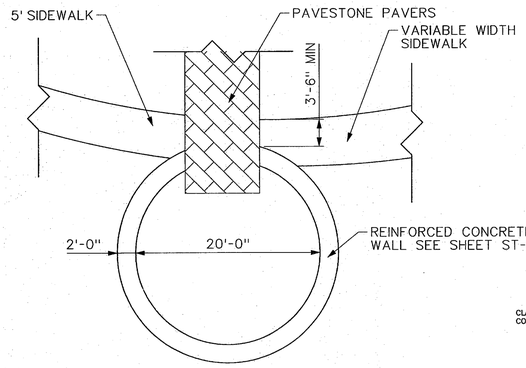

4 LANDSCAPE WALL
⅛" = 1'-0"

NOTES
1. HYDRO-GUARD STANDARD UNIT MODEL HGI, OR APPROVED EQUAL.
2. INSURE UNIT BASE IS LEVEL PRIOR TO AND AFTER BACKFILL PLACEMENT
3. EMBEDMENT FROM MAIN TO CURB VALVE SHALL BE WITH STANDARD EMBEDMENT REQUIREMENTS ON THIS SHEET.
4. COMPACT CLEAN BACKFILL AT 6" LIFTS AROUND UNIT
5. PRIOR TO INSTALLATION IN SANDY CONDITIONS, IT WILL BE NECESSARY TO PLACE PLASTIC SHEETING AROUND THE UNIT
6. PLACE #3 BAR 6" FROM PERIMETER EDGE IN ALL DIRECTIONS. PLACE A #3 BAR EVENLY SPACED BETWEEN UNIT AND VALVE BOX PERPENDICULAR TO WATER LINE.
7. HYDRO-GUARD UNIT SHALL INCLUDE REQUIRED 9-VOLT BATTERY, PROGRAMMER, AND SOLENOID VALVE.

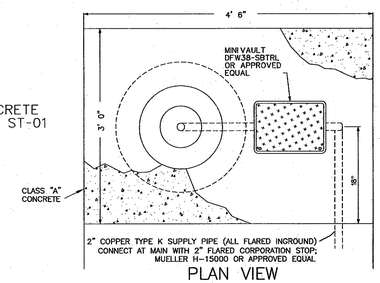

PLAN VIEW

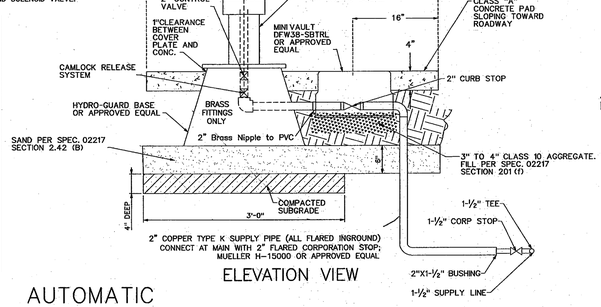

ELEVATION VIEW

5 AUTOMATIC FLUSH VALVE
NOT TO SCALE

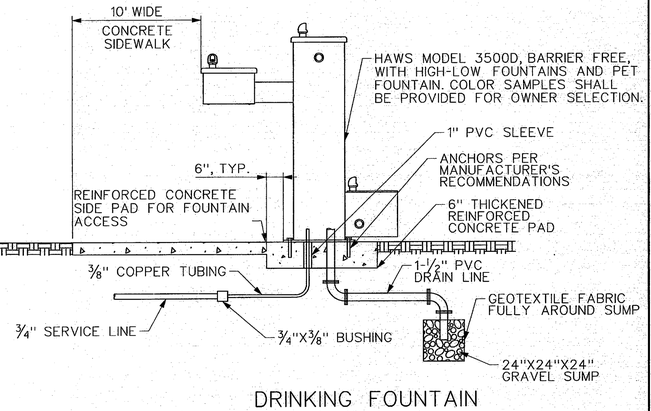

6 DRINKING FOUNTAIN DETAIL
NOT TO SCALE

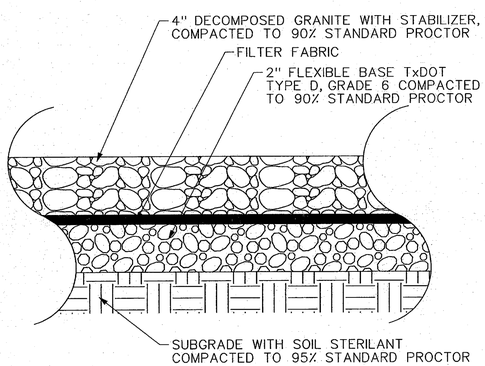

7 DECOMPOSED GRANITE TYPICAL SECTION
NOT TO SCALE

NOTES:
1. VEHICULAR PAVERS SHALL BE PAVESTONE HOLLAND STONE – PROVIDE SAMPLES FOR TOWN COLOR SELECTION.
2. PROVIDE BRICK WITHOUT FROGS OR CORES, IN SURFACES EXPOSED TO VIEW IN COMPLETED WORK.

T=PAVEMENT THICKNESS
B=BRICK PAVER THICKNESS

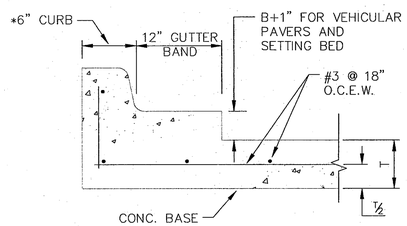

* NO CURB AT BARRIER FREE RAMP.

SECTION THRU CURB AT DROP SLAB
NTS

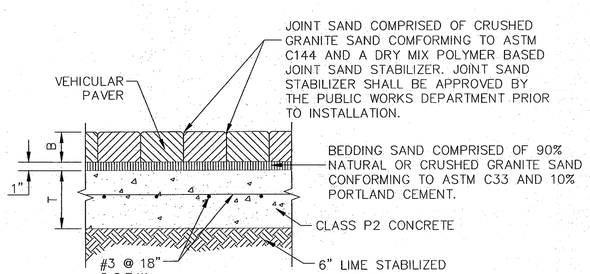

8 VEHICULAR PAVERS INSTALLATION IN VEHICULAR AREAS
NOT TO SCALE

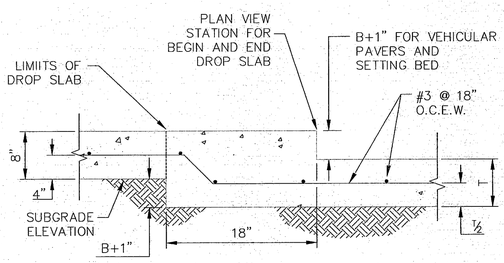

LONGITUDINAL SECTION AT DROP SLAB
NTS

8' 0 8' 16'
⅛"=1'-0"

VERIFY SCALE Bar is one inch on original 1 drawing. If not one inch on this sheet, adjust scale.

SHEET
DT-06

SITE FEATURE PLANS & DETAILS

TOWN OF ADDISON, TEXAS
SURVEYOR 1.5 MG EST
CIVIL

F&N JOB NO. ADD08459
DATE 01/21/11
DESIGNED DAT
DRAWN SB
REVISED RJS
CHECKED RGK
FILE NAME CV-EST-DT-TYP06.SHT

NO.	ISSUES	BY	DATE

FREESE AND NICHOLS, INC.
TEXAS REGISTERED ENGINEERING FIRM F-2144

STATE OF TEXAS
RONALD G. KING
81073
LICENSED
PROFESSIONAL
ENGINEER
1-19-11

FREESE NICHOLS
2220 San Jacinto Blvd., Suite 330
Denton, TX 76205-4600
Phone - (940) 383-4600
Fax - (940) 387-4677
Web - www.freese.com

CV-EST-DT-TYP06.SHT

MicroStation V8 User: dmr Office: Denton
Active Model: 34Border.dgn Level: 0 Color: 0 Style: 0
Plotter: \\pbd1#-XM\Denton\Tk7-Mono.plt Project: Freese and Nichols, Inc.
Plotted: 01\19\2011 - 01:39:32 PM

Office: Denton ADD08459 Date: 01\19\2011 - 01:38:32 PM User: dmr File: N:\IF\Drawings\CV-EST-DT-TYP06.SHT