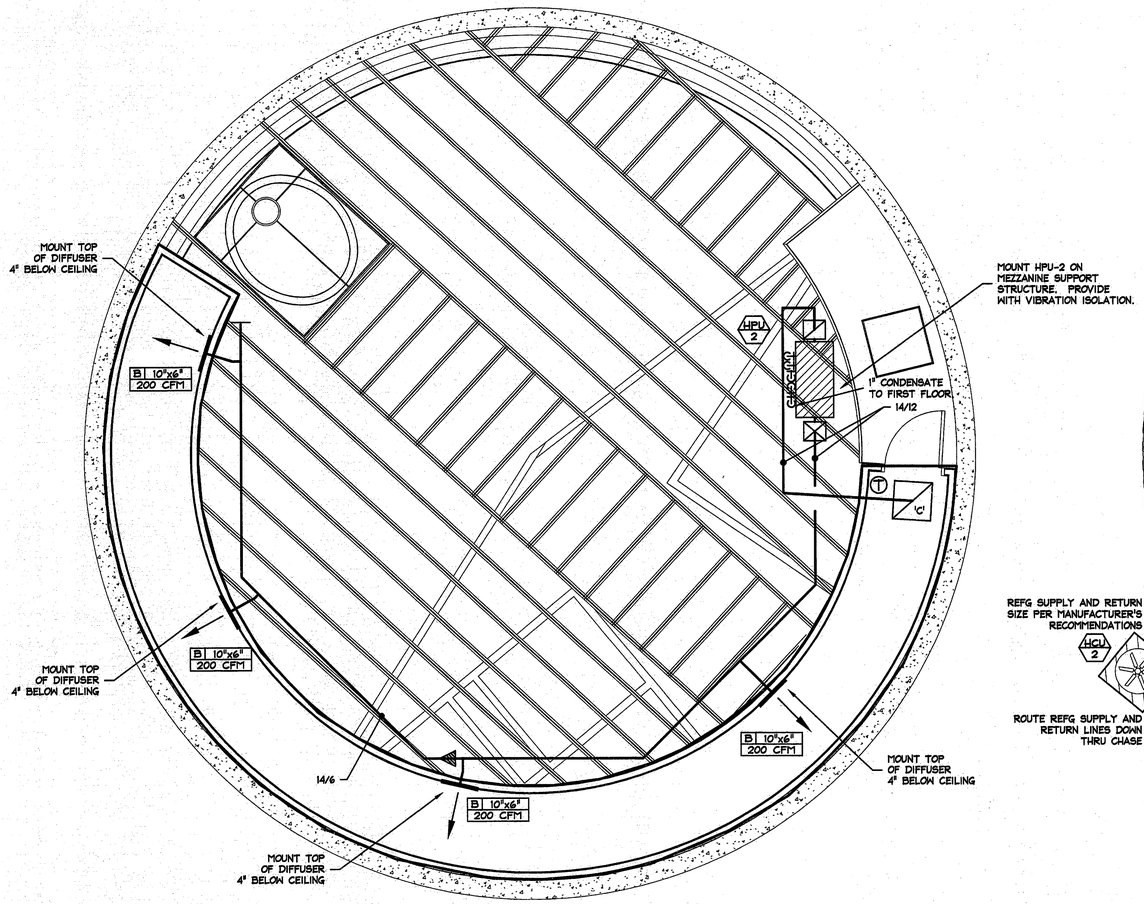

02 FLOOR PLAN – MEZZANINE MECHANICAL

SCALE: 1/4" = 1'-0"

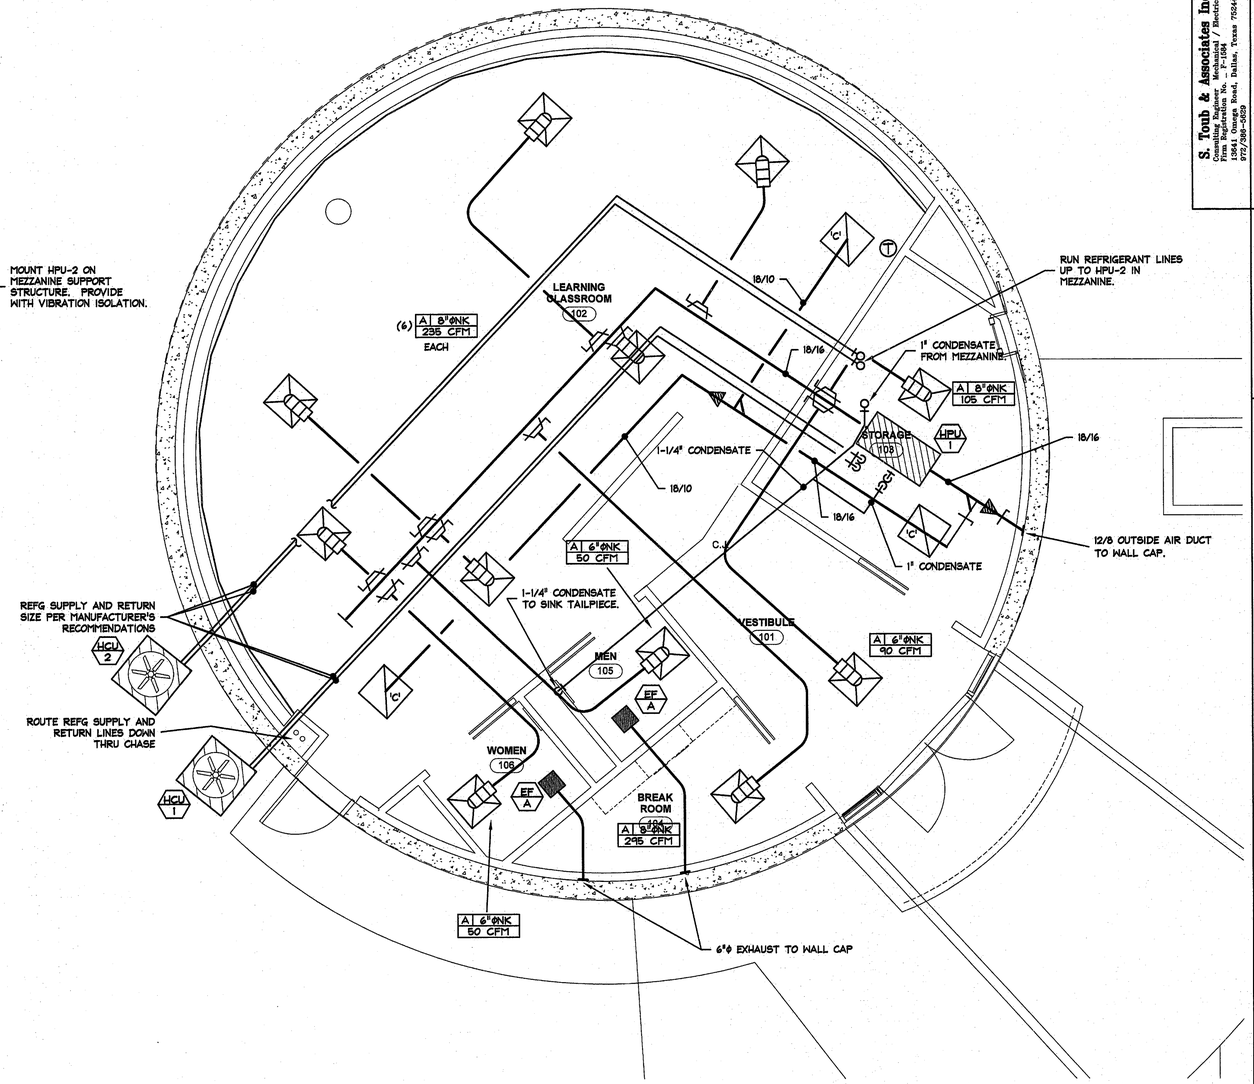

01 FLOOR PLAN – MECHANICAL

SCALE: 1/4" = 1'-0"

N

0 8' 16' 32'
1/16"=1'-0"

S. Taub & Associates Inc.
Consulting Engineers
Firm Registration No. F-1584
13941 Gamma Road, Dallas, Texas 75244
972/385-0808

The seal on this document was authorized by Richard L. Norris, P.E. on the date shown below.

STATE OF TEXAS
Richard L. Norris
100089
LICENSED PROFESSIONAL ENGINEER

cn=Richard L. Norris P.E., ou=S. Taub & Associates Inc., ou=Mechanical, email=rlnorris@staubassociates.com, c=US
2011.01.18 11:45:23 -06'00'

FREESE AND NICHOLS
2220 San Jacinto Blvd., Suite 330
Denton, Texas 76205-7589
Phone - (940) 387-4600
Fax - (940) 387-4677

TOWN OF ADDISON, TEXAS

SURVEYOR 1.5 MG EST

M.E.P.

FLOOR PLAN – MECHANICAL

NO.	ISSUE	BY	DATE

VERIFY SCALE
0 Bar is one inch on original drawing. If not one inch on this sheet, adjust scale.

F&N JOB NO.	ADD08459
DATE	01/18/11
DESIGNED	GCH
DRAWN	TRB
REVISED	
CHECKED	RLN
FILE NAME	4049-M-1.dwg

SHEET M-1