


## 02 FLOOR PLAN – MECHANICAL POWER

SCALE: 1/4" = 1'-0"

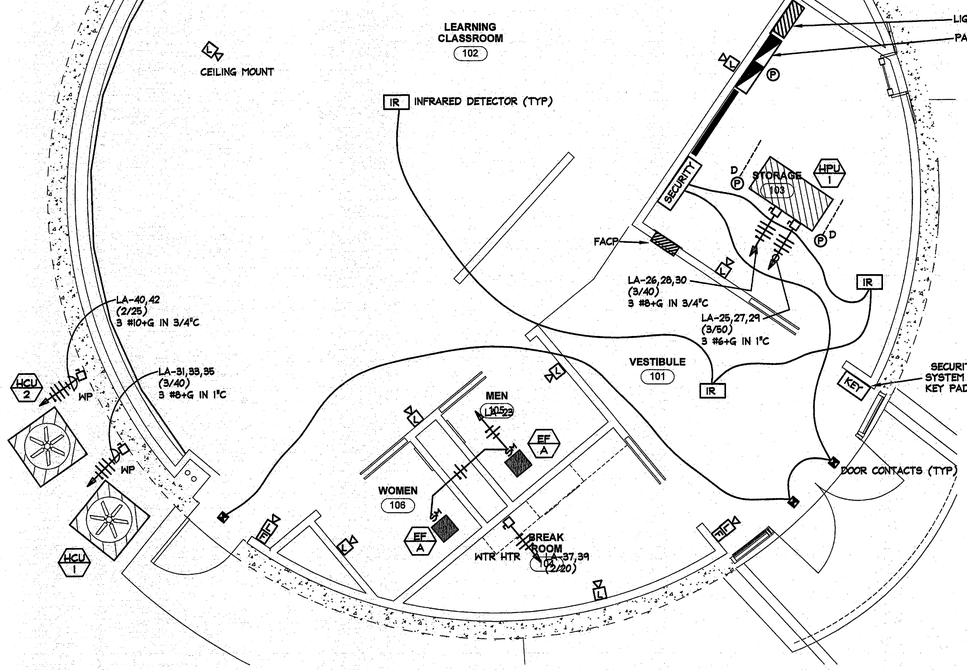


## 01 FLOOR PLAN – POWER

SCALE: 1/4" = 1'-0"

NOTES

1 ALL CONDUITS SHALL CONTAIN A HOT LEG, NEUTRAL AND GROUND UNLESS INDICATED OTHERWISE

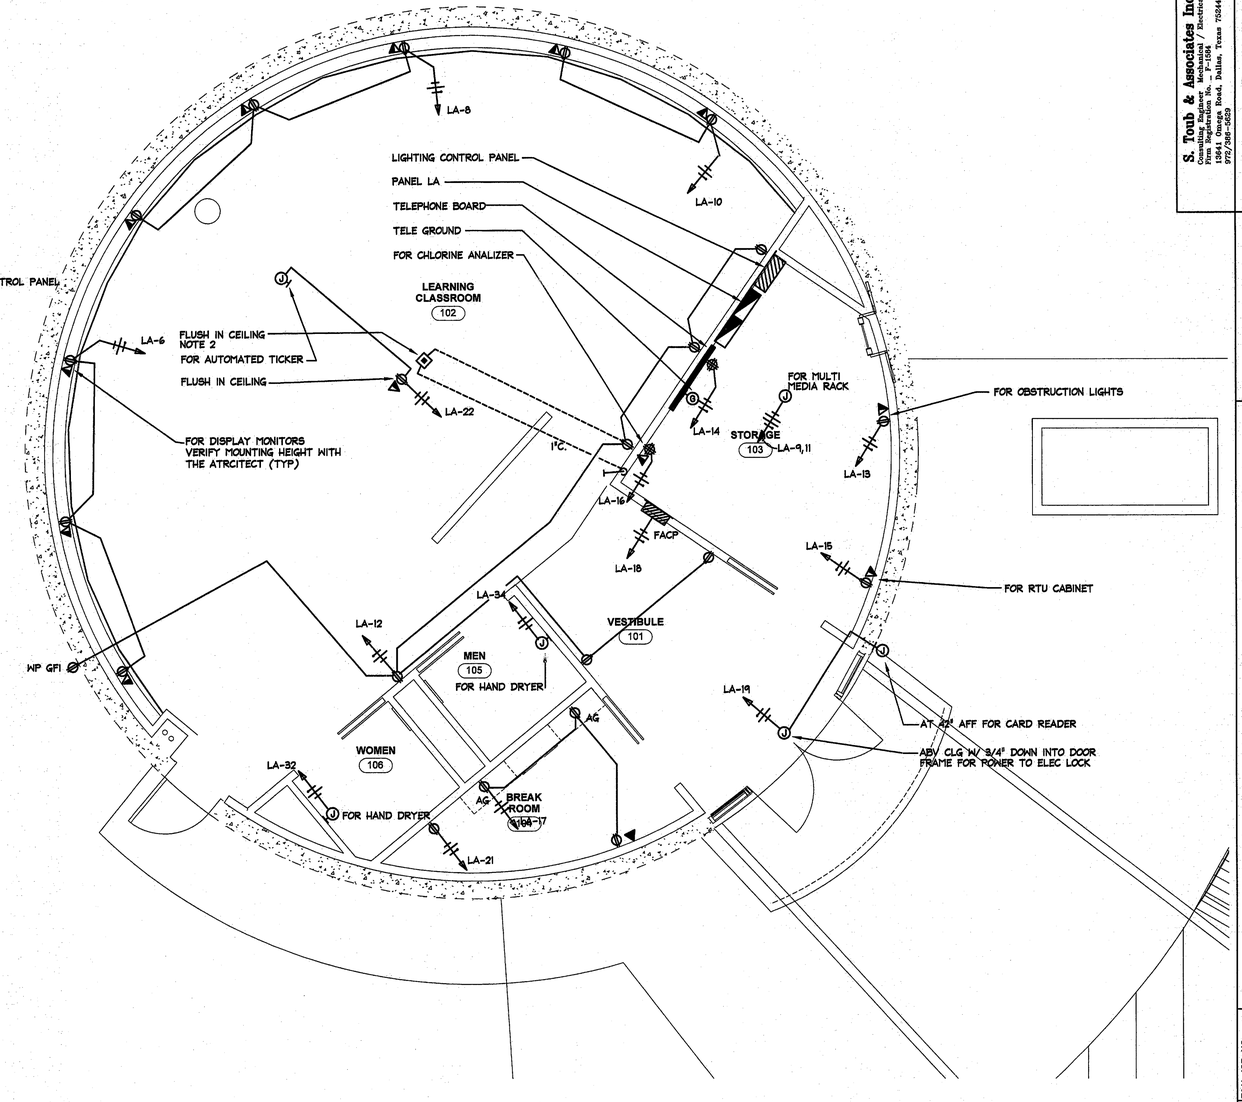2 FLUSH FLOOR BOX FOR POWER AND DATA SHALL BE WIREMOLD
BOX = 2 GANG, #880MP (2)
COVER = BRASS, 2 GANG, #827B
POWER INSERT = BRASS #828R
DATA INSERT = BRASS #828SPTC
(1) DUPLEX RECEPTACLE/IVORY
(1) TELE/DATA JACK

N

0 8' 16' 32'
1/16"=1'-0"


S. Toub & Associates Inc.
Consulting Engineers
Electrical Mechanical
13541 Omega Road, Dallas, Texas 75244
972/385-0859


The seal on this document was authorized by Richard L. Norris, P.E. on 01/18/2011 on the date shown below.

STATE OF TEXAS
Richard L. Norris
100089
LICENSED PROFESSIONAL ENGINEER

cn=Richard L. Norris P.E. o=S. Toub & Associates Inc. ou. email=rlnorris@stoub.com c=US
2011.01.18 11:42:06 -06'00'


FREESE AND NICHOLS
2220 San Jacinto Blvd. Suite 330
Denton, Texas 76205-7589
Phone – (940) 387-4600
Fax – (940) 387-4677


TOWN OF ADDISON, TEXAS
SURVEYOR 1.5 MG EST

M.E.P.
FLOOR PLAN – POWER

| NO. | ISSUE | BY | DATE |
|---|---|---|---|
| | | | |

F&N JOB NO. ADD08459
DATE 01/18/11
DESIGNED GCH
DRAWN TRB
REVISED
CHECKED RLN
FILE NAME 4049-E-2.dwg

VERIFY SCALE Bar is one inch on original drawing. If not one inch on this sheet, adjust scale.

SHEET EP-2