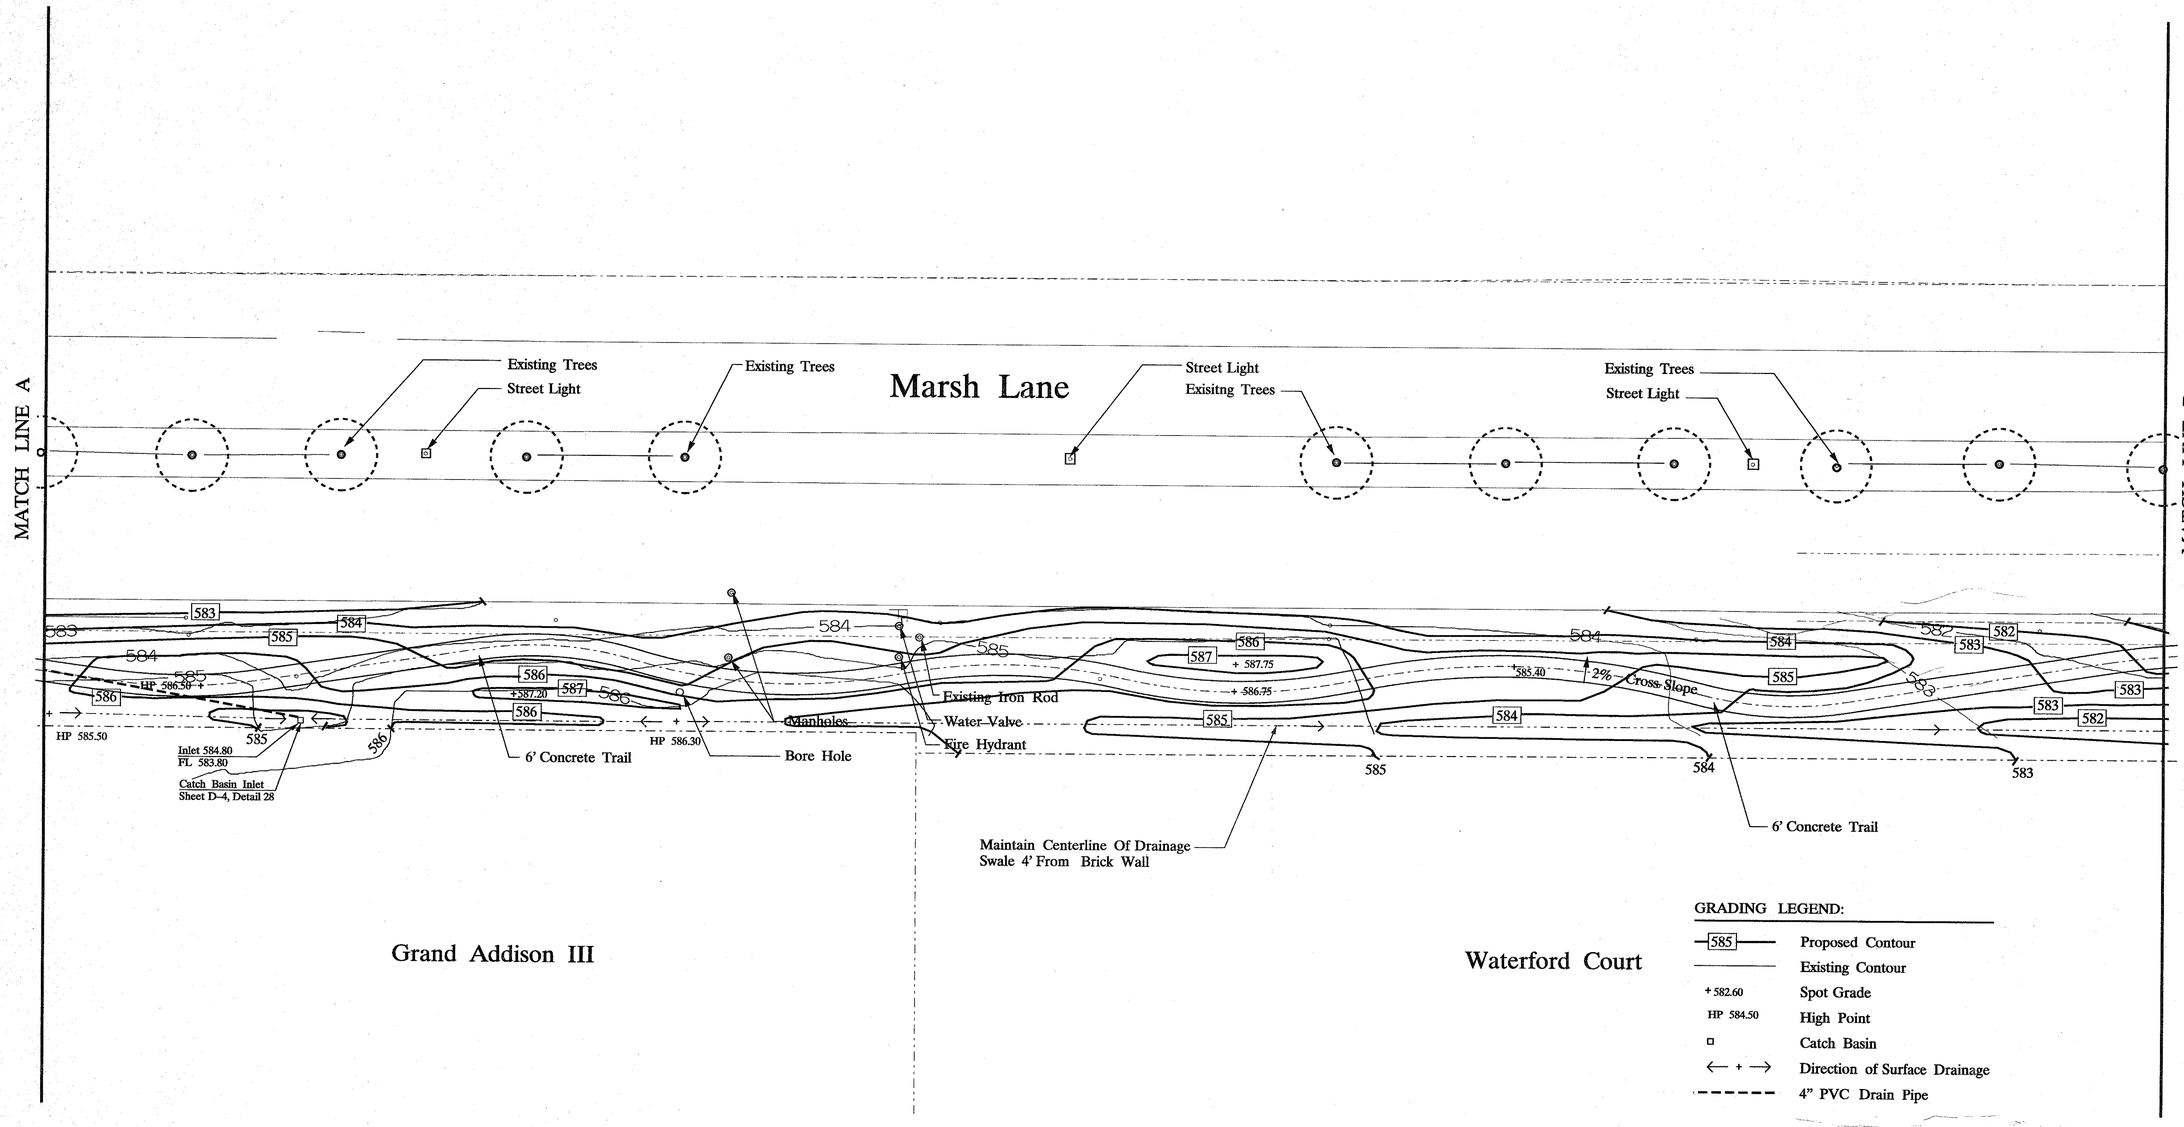

Grading Plan Area Two

LES LACS LINEAR PARK

TOWN OF ADDISON PARKS & LEISURE SERVICES DEPARTMENT 16801 WESTGROVE ROAD ADDISON, TEXAS 75001 214/450-2851

Carter::Burgess
7950 ELMBROOK DRIVE SUITE250 DALLAS, TEXAS 75247 - 4951
(214) 638 0145 FAX (214) 638 0447

STATE OF TEXAS
DAVID L. RENZ
3353
REGISTERED
LANDSCAPE ARCHITECT

REVISIONS

JOB NUMBER
93324001D

DESIGNED SLA
DRAWN SLA
CHECKED DLR /LPO

ISSUE DATE
August 18, 1994

SHEET NUMBER
C-1.2

Copyright © 1993 by Carter & Burgess, Inc.