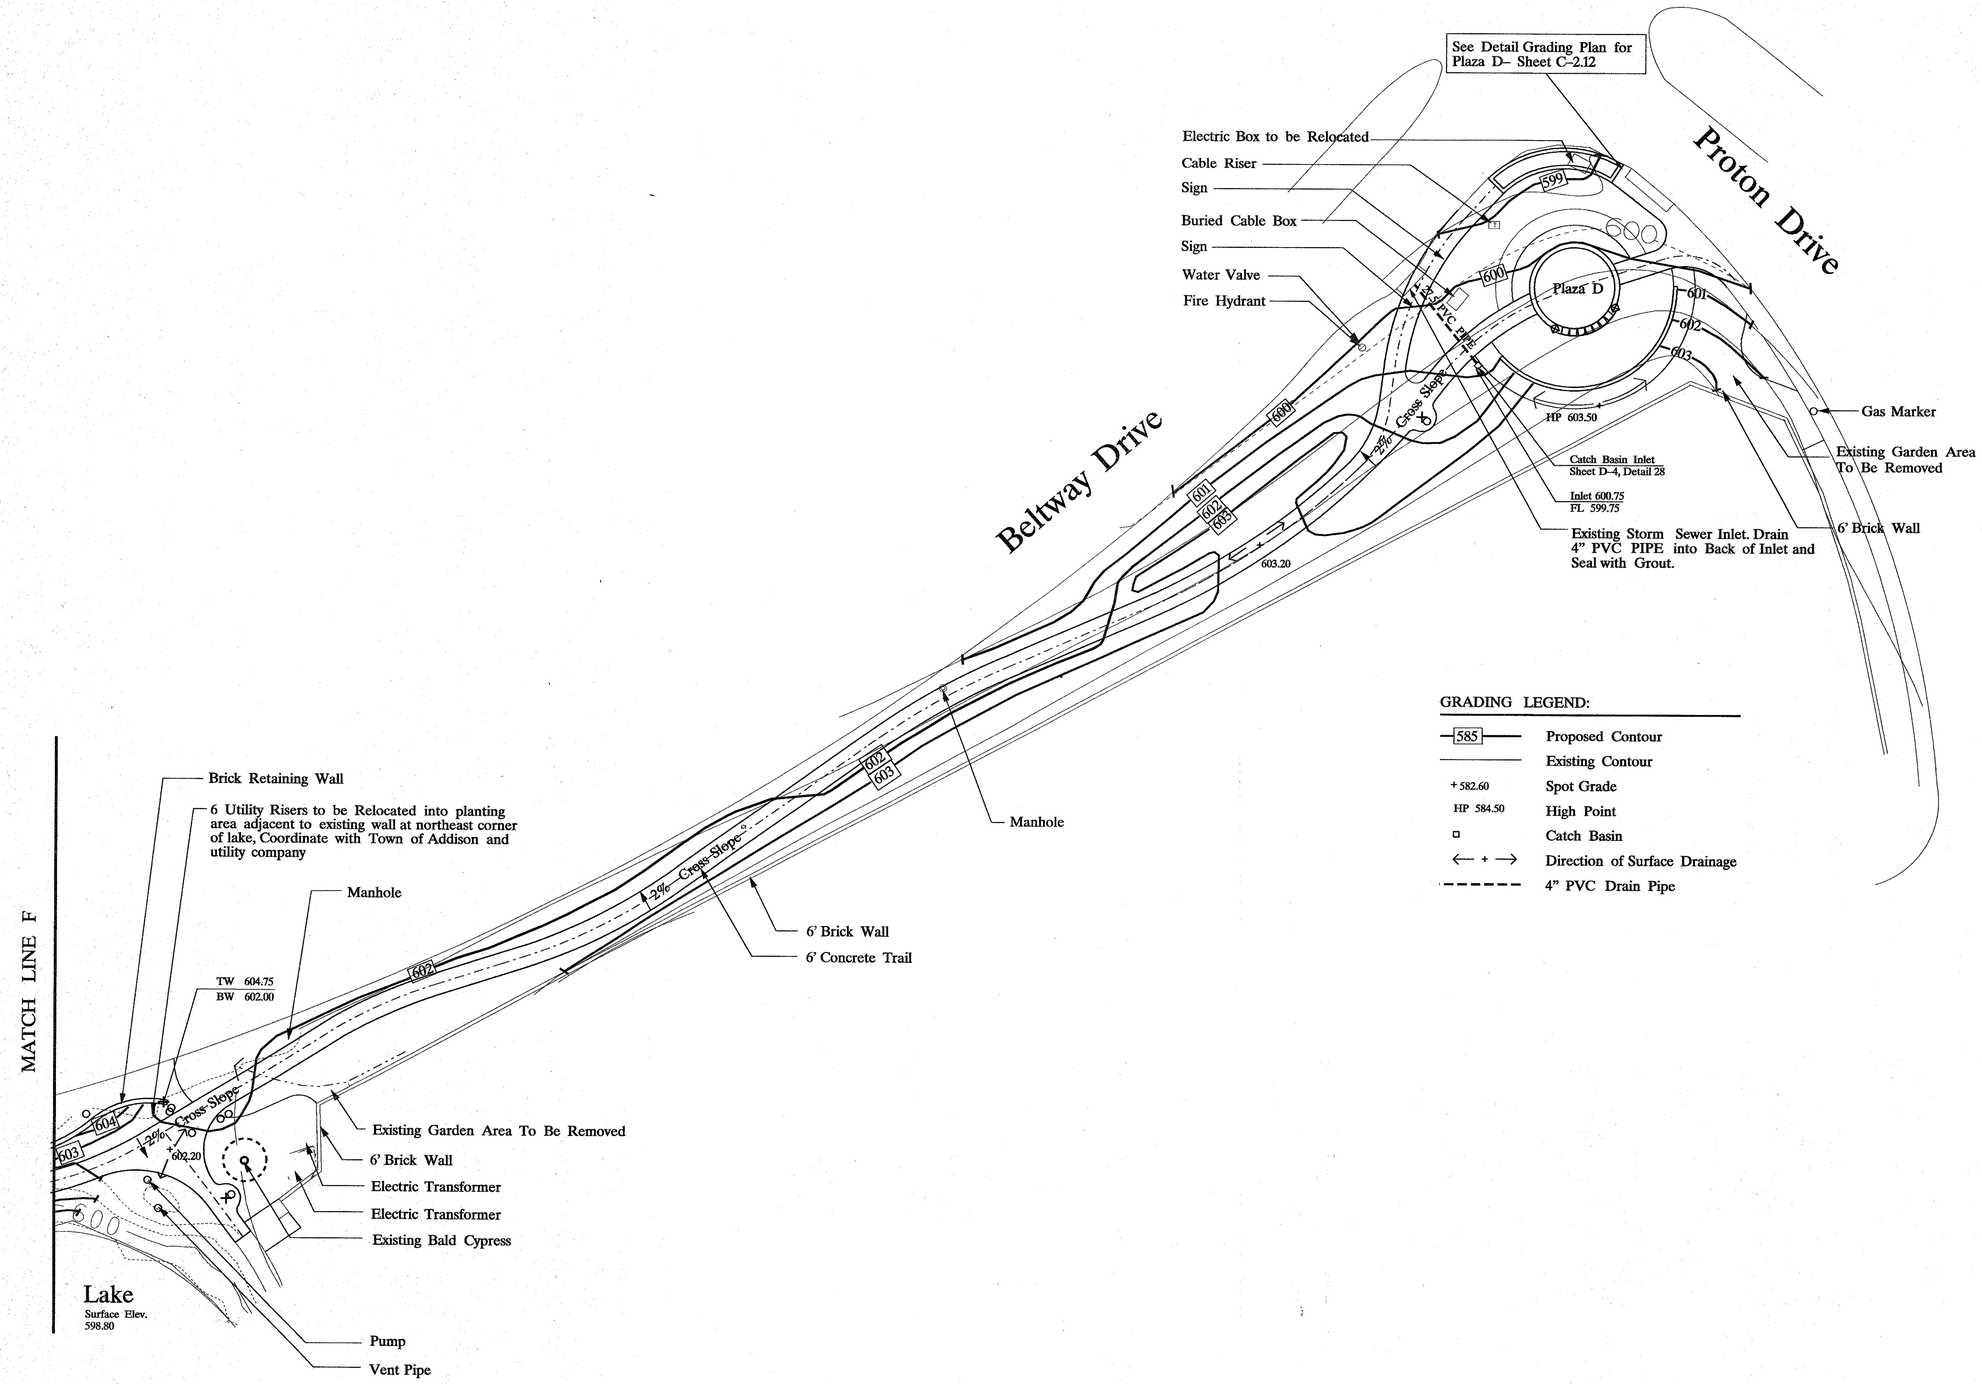

Grading Plan Area Seven

LES LACS LINEAR PARK

TOWN OF ADDISON PARKS & LEISURE SERVICES DEPARTMENT 16801 WESTGROVE ROAD ADDISON, TEXAS 75001 214/450-2851

Carter :: Burgess
7950 ELMBROOK DRIVE SUITE250 DALLAS, TEXAS 75247 - 4951
(214) 638 0945 FAX (214) 638 0447

STATE OF TEXAS
DAVID J. REITZ
1353
REGISTERED LANDSCAPE ARCHITECT

REVISIONS

JOB NUMBER
93324001D

DESIGNED SLA
DRAWN SLA
CHECKED DLR/LPO

ISSUE DATE
August 18, 1994

SHEET NUMBER
C–1.7

Copyright ©1993 by Carter & Burgess, Inc.