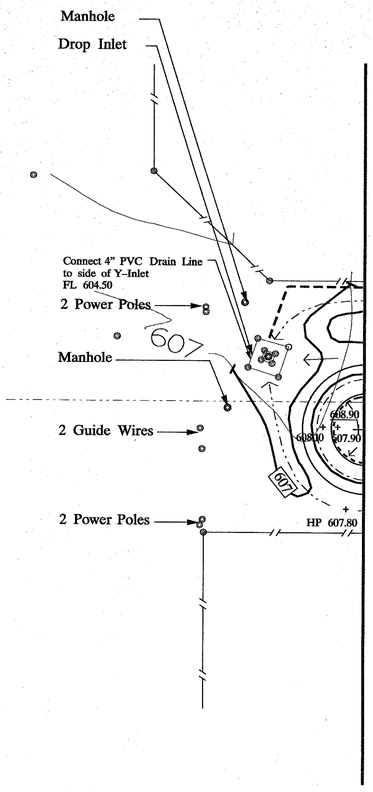

MATCH LINE G

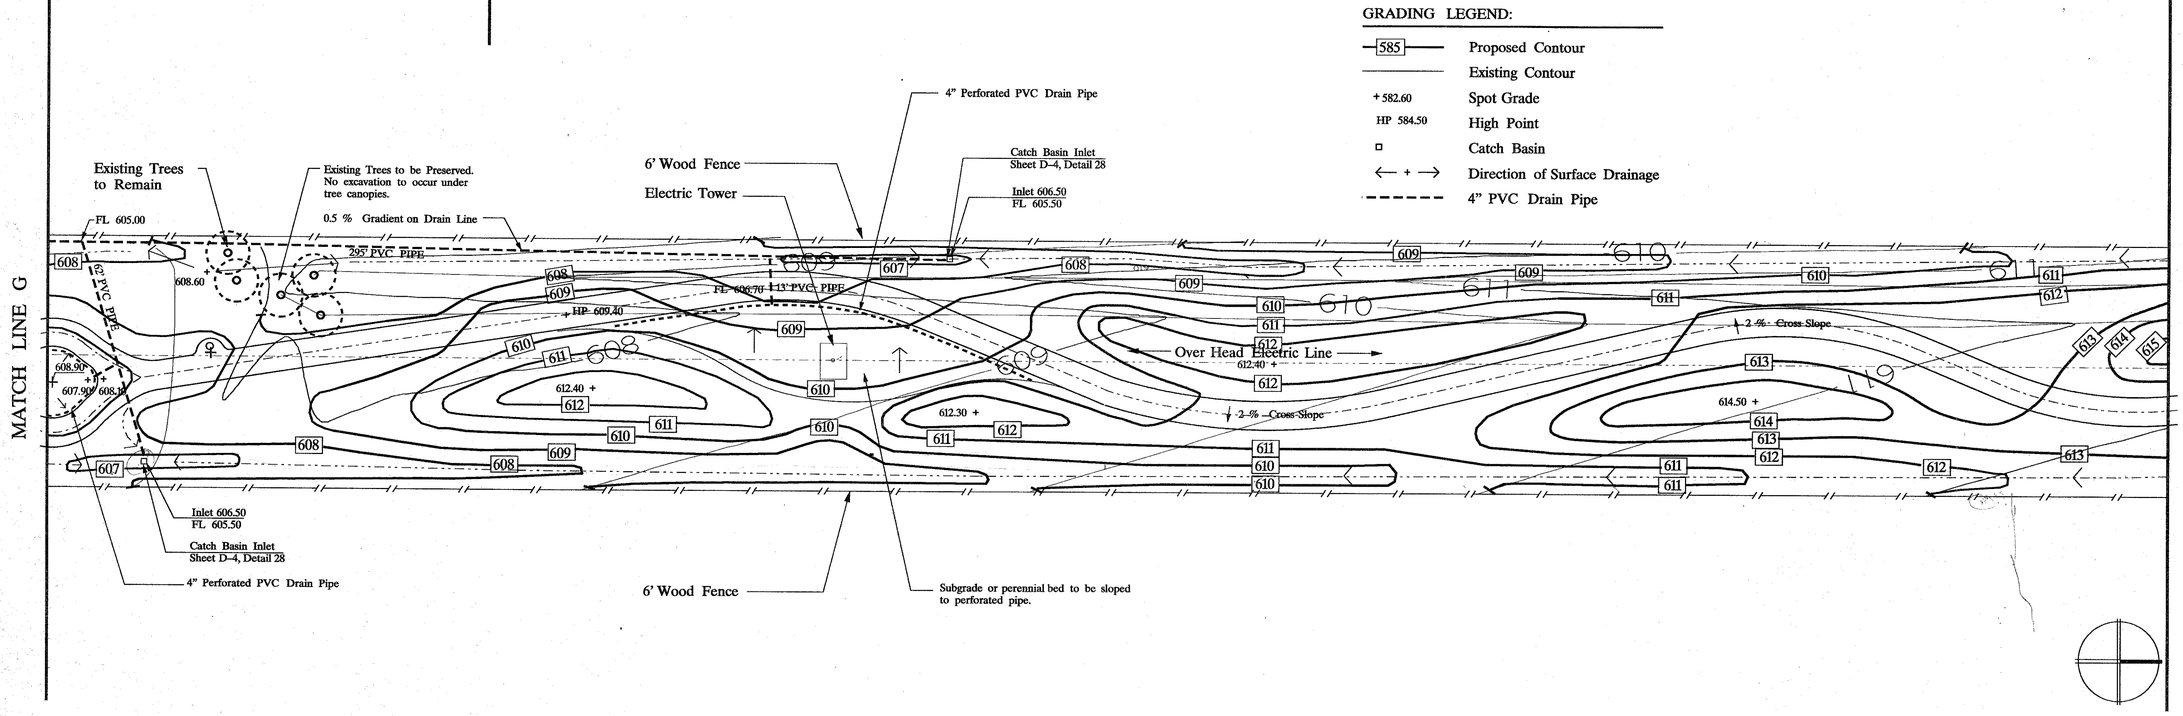

GRADING LEGEND:

585	Proposed Contour
	Existing Contour
+ 582.60	Spot Grade
HP 584.50	High Point
▫	Catch Basin
← + →	Direction of Surface Drainage
- - - - -	4" PVC Drain Pipe

0 5 10 20 40

Grading Plan Area Eight

LES LACS LINEAR PARK

TOWN OF ADDISON PARKS & LEISURE SERVICES DEPARTMENT 16801 WESTGROVE ROAD ADDISON, TEXAS 75001 214/450-2851

Carter::Burgess
7950 ELMBROOK DRIVE SUITE250 DALLAS, TEXAS 75247 – 4951
(214) 638 0145 FAX

REVISIONS

JOB NUMBER 93324001D

DESIGNED SLA
DRAWN SLA
CHECKED DLR /LPO

ISSUE DATE August 18, 1994

SHEET NUMBER C–1.8

Copyright © 1993 by Carter & Burgess, Inc.

(10)R:\LANDPLAN\93324001\240L600.MSR - LOG=(L&C-LNG) - ON=5-29,3-63
(7)R:\LANDPLAN\93324001\240L600.MSR - LOG=(L&C-LNG) - ON=5-29,3-63
(1)R:\LANDPLAN\93324001\DH002.DGN - LOG=(TPC-INK) - ON=1-14,16-21,25,24,28-29,31,35-41,43,47-63
DGN=N:\LANDPLAN\93324001\240GP008.DGN - ON=1-4,6-34,36-63
(10)R:\LANDPLAN\93324001\240L600.MSR - LOG=(L&C-LNG) - ON=1-63
(7)R:\LANDPLAN\93324001\240L600.MSR - LOG=(L&C-LNG) - ON=1-63
(1)R:\LANDPLAN\93324001\DH002.DGN - LOG=(TPC-INK) - ON=1-14,16-21,25,24,28-29,31,35-41,43,47-63
(1)R:\LANDPLAN\93324001\DH002.DGN - LOG=(TPC-INK) - ON=1-14,16-21,25,24,28-29,31,35-41,43,47-63
(1)R:\LANDPLAN\93324001\CONTOUR.DGN - LOG=(CONT-SHORT) - ON=1-9,11-14,16-21,25,24,28-29,31,35-41,43,47-63
(1)R:\LANDPLAN\93324001\240LOT.DGN - LOG=(LOT) - ON=1-63
PRF=F:\PLOTTABLE\LP=LACS.TBL USER=ADAMS JOB=UNKNOWN PLOTTED Wed Aug 17 10:00:11 1994
TBL=F:\PLT-TBL\LP=LACS.TBL
- SCALE=20.000100
PRF=F:\PLOTTABLE\8770HA\240GP008.PRF - ROT=0.000000 - SCALE=20.000100