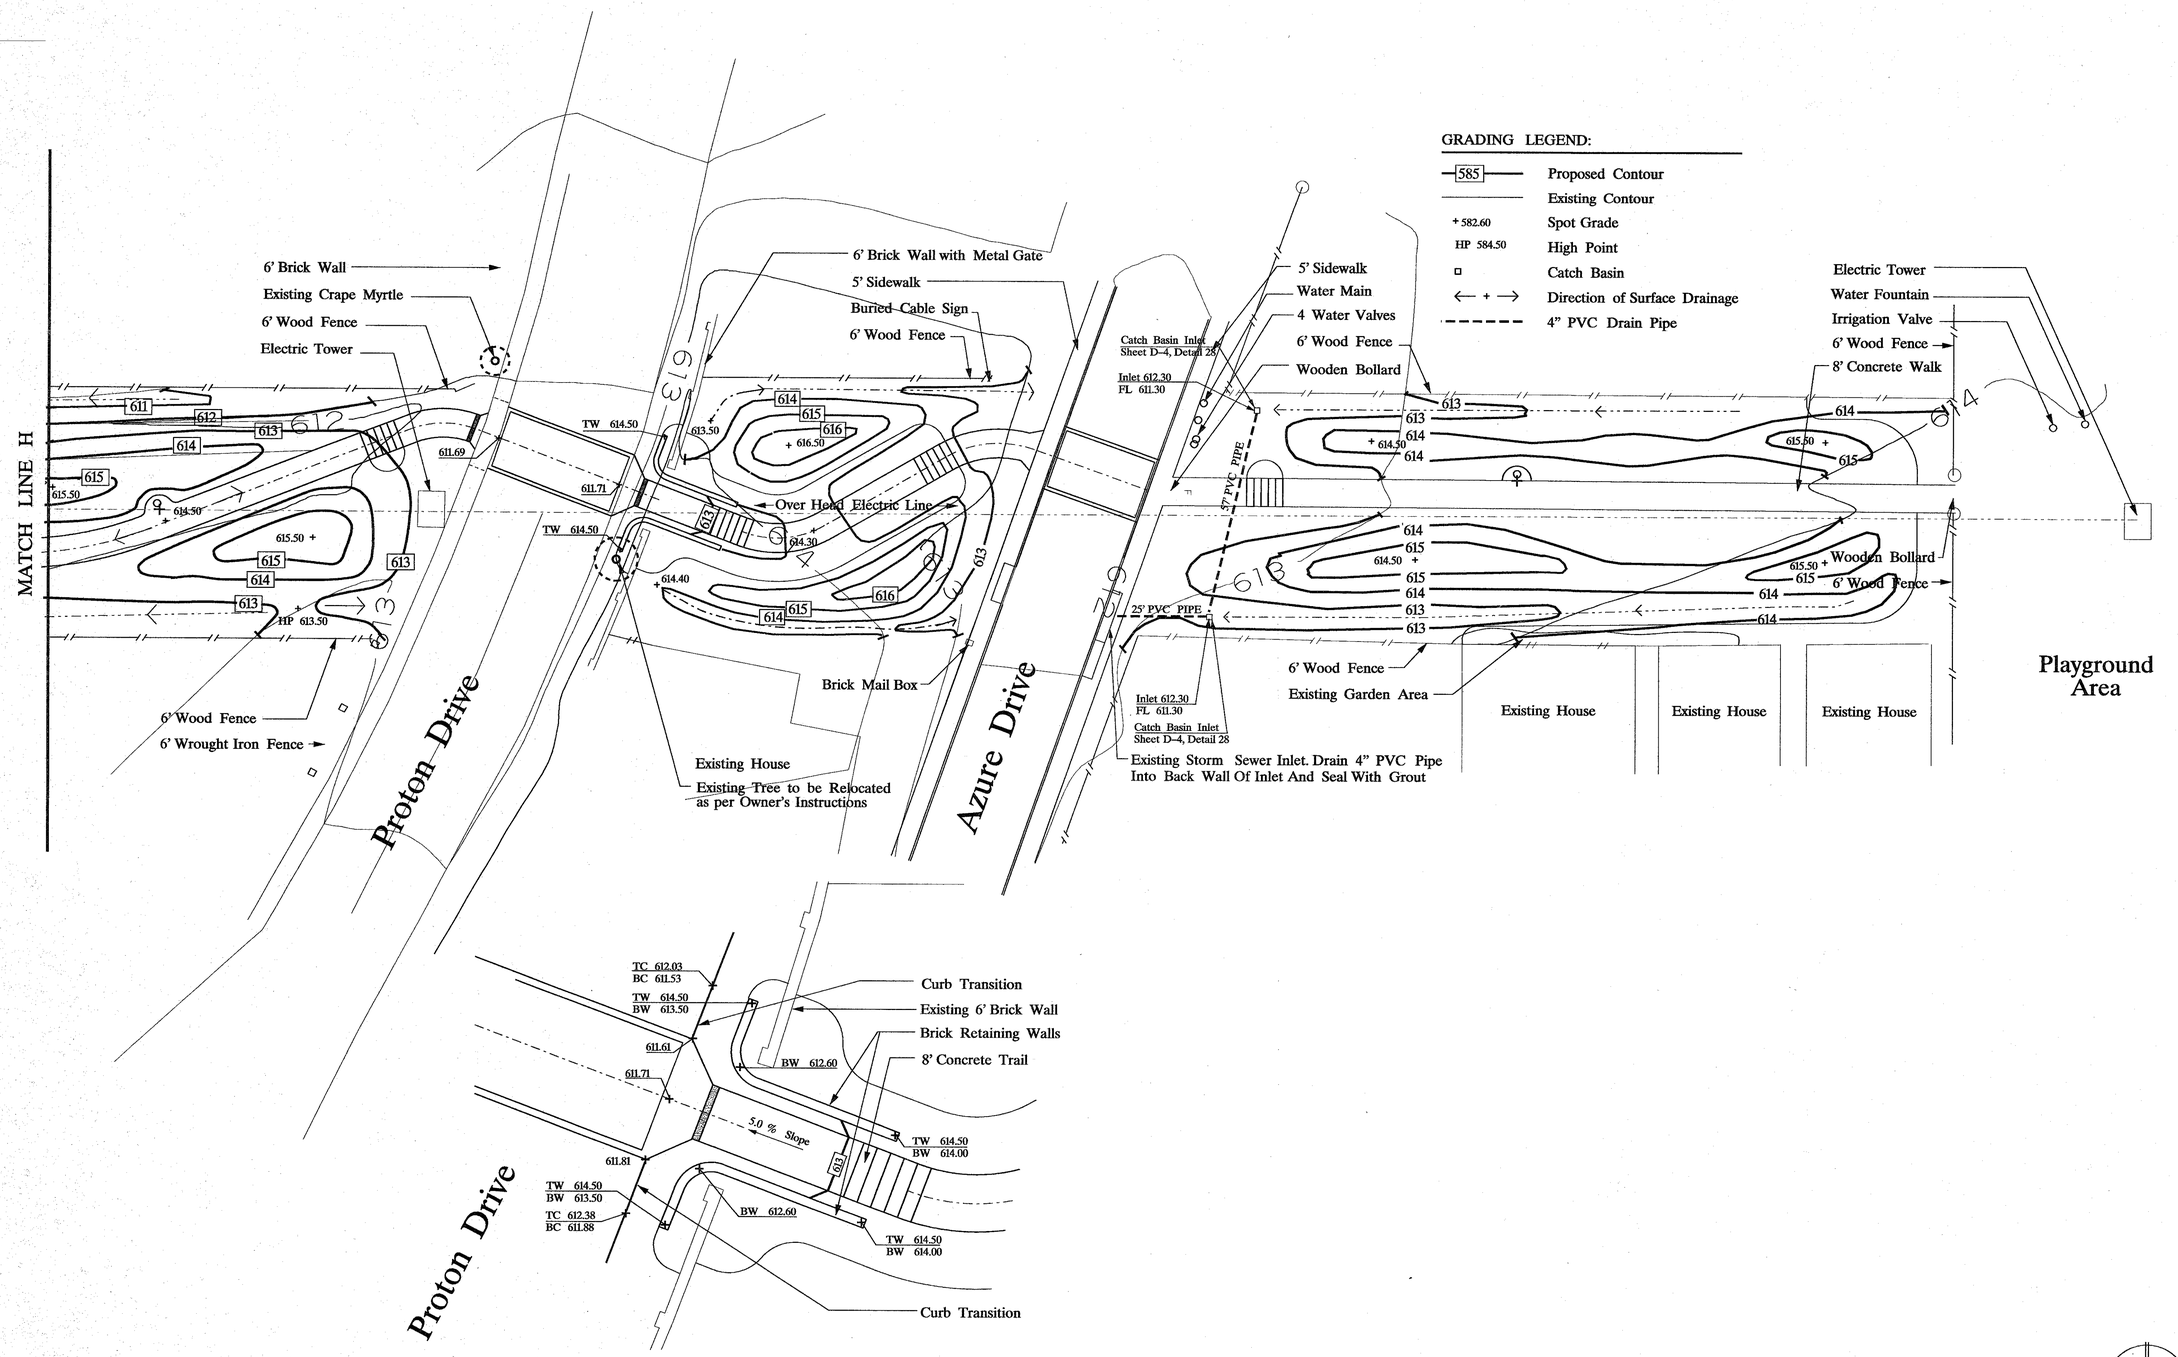

Area Enlargement
Scale 1" = 10'-0"

0 5 10 20 40

Grading Plan Area Nine

LES LACS LINEAR PARK

TOWN OF ADDISON PARKS & LEISURE SERVICES DEPARTMENT 16801 WESTGROVE ROAD ADDISON, TEXAS 75001 214 /450-2851

Carter::Burgess

7950 ELMBROOK DRIVE SUITE250 DALLAS, TEXAS 75247 - 4851
(214) 638 0145 FAX (214) 638 0447

REVISIONS

JOB NUMBER 93324001D

DESIGNED SLA
DRAWN SLA
CHECKED DLR /LPO

ISSUE DATE August 18, 1994

SHEET NUMBER C-1.9

Copyright © 1993 by Carter & Burgess, Inc.