LAYOUT & DIMENSIONING NOTES:

1. Written dimensions and coordinates shall govern over scaled dimensions.

2. All improvements, including centerline of trail, plazas, and trash receptacles shall be staked in the field by the contractor and approved by the Owner and Landscape Architect prior to construction or installation.

3. Expansion joint spacing shall be 42' on Marsh Lane and South Belt.vay Sections and 40' on the Easement Park Section. Control joints spacing shall be 6' on the Marsh Lane and South Beltway Sections and 8' on the Easement Park Section.

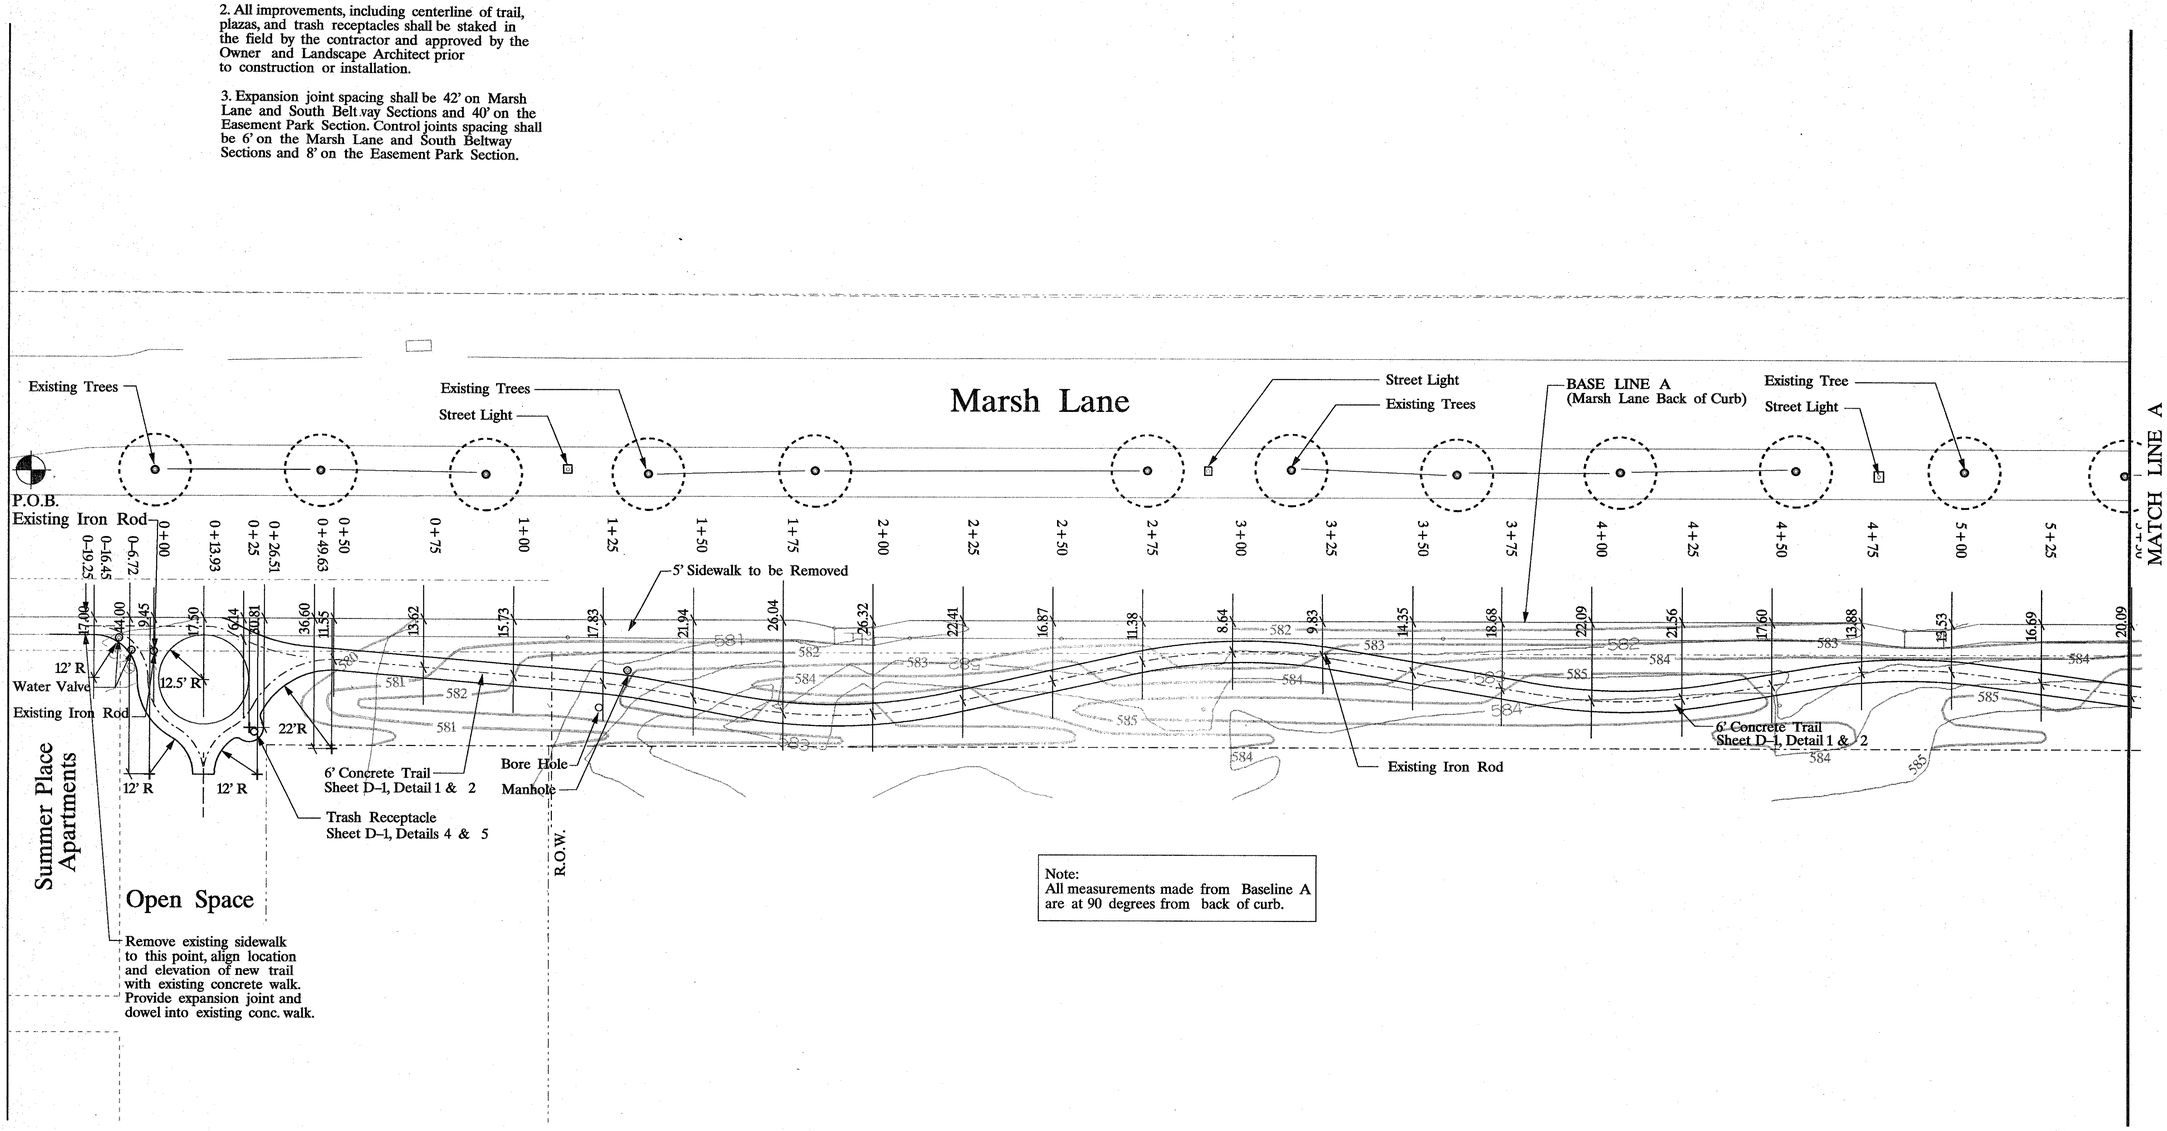

Note:
All measurements made from Baseline A are at 90 degrees from back of curb.

0 5 10 20 40

Layout and Dimensioning Plan Area One

LES LACS LINEAR PARK

TOWN OF ADDISON PARKS & LEISURE SERVICES DEPARTMENT 16801 WESTGROVE ROAD ADDISON, TEXAS 75001 214/450-2851

Carter::Burgess

7950 ELMBROOK DRIVE SUITE250 DALLAS, TEXAS 75247 - 4951
(214) 638 0145 FAX (214) 638 0447

STATE OF TEXAS
DAVID A. REITZ
1353
REGISTERED LANDSCAPE ARCHITECT

REVISIONS

JOB NUMBER
93324001D

DESIGNED SLA
DRAWN SLA
CHECKED DLR /LPO

ISSUE DATE
August 18, 1994

SHEET NUMBER
C-2.1

Copyright ©1993 by Carter & Burgess, Inc.