NOTE:
All measurements made from Baseline A–B are at 90 degrees from back of curb.

NOTE:
All measurements made from Baseline B are at 90 degrees from back of curb.

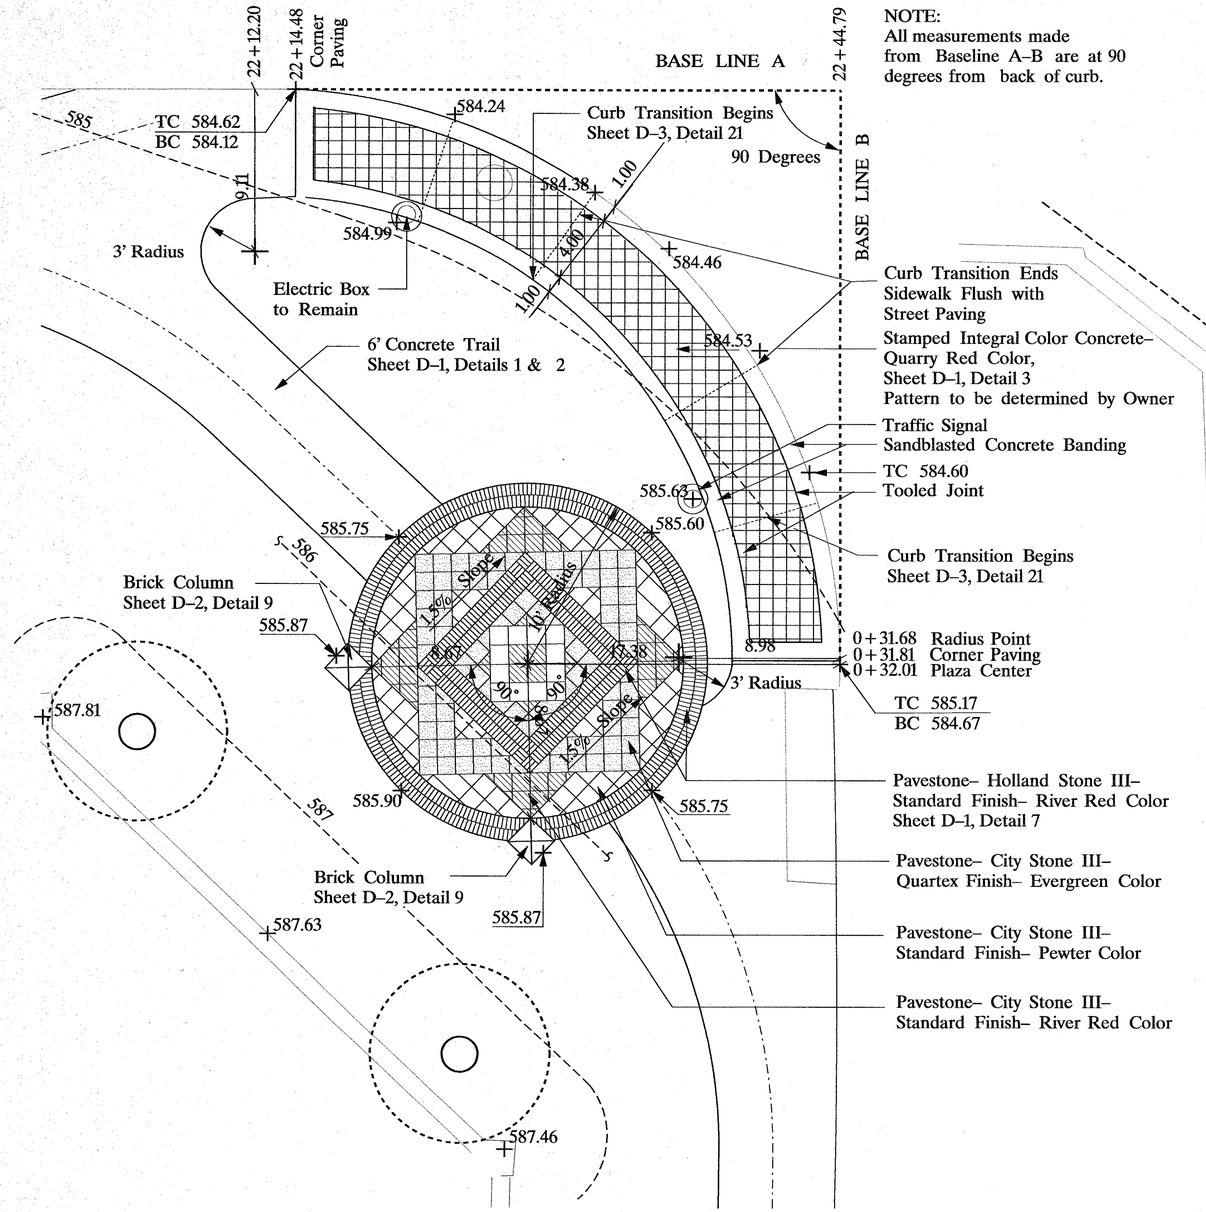

Plaza A
Scale 1/4" =1'–0"

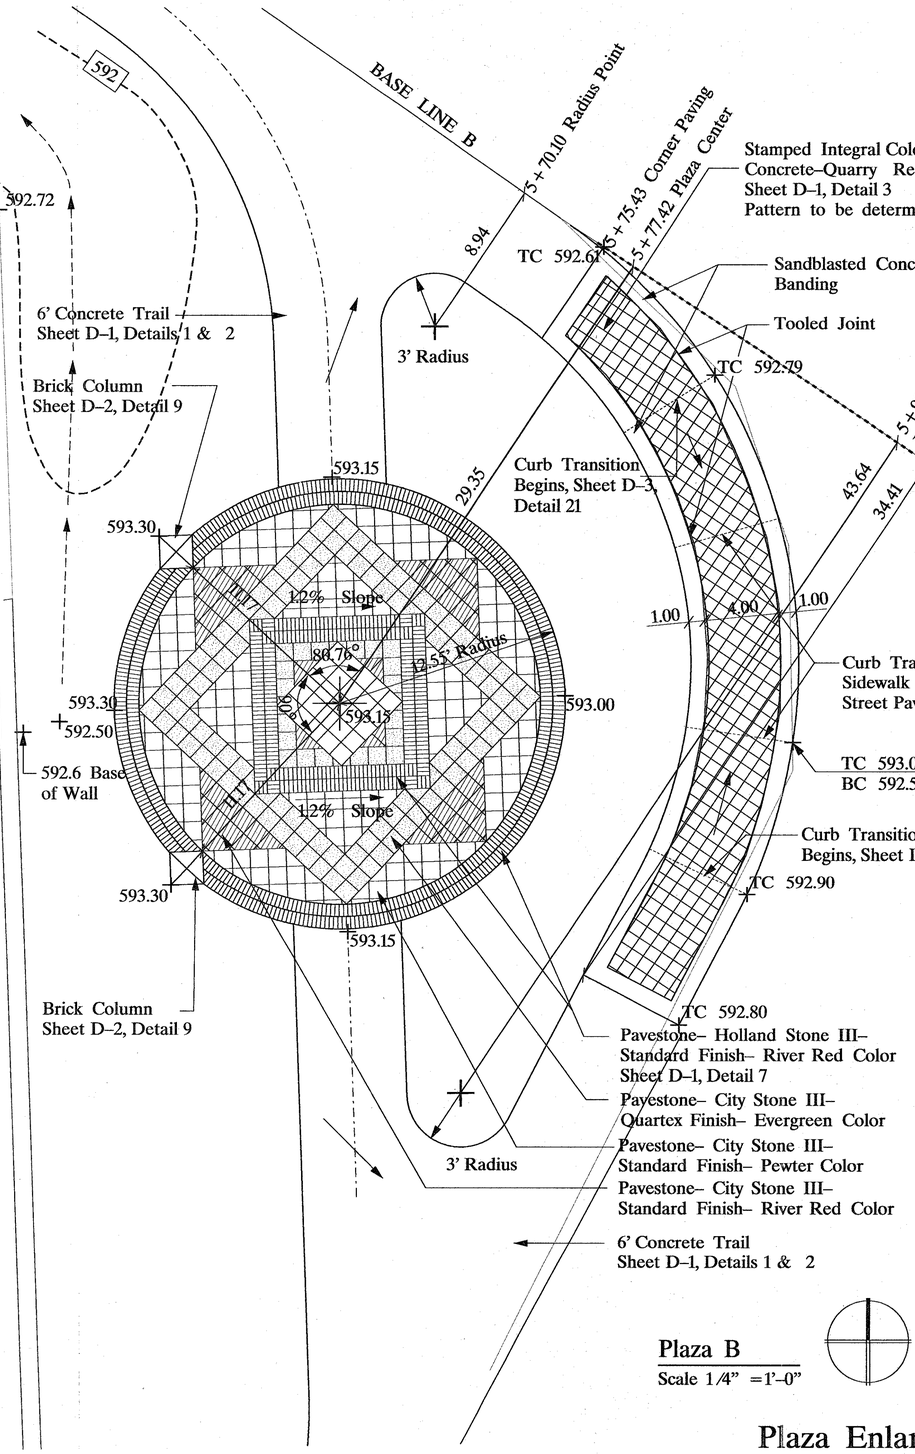

Plaza B
Scale 1/4" =1'–0"

Plaza Enlargements

STATE OF TEXAS
DAVID A. REITZ
#7353
REGISTERED
LANDSCAPE ARCHITECT

LES LACS LINEAR PARK

TOWN OF ADDISON PARKS & LEISURE SERVICES DEPARTMENT 16801 WESTGROVE ROAD ADDISON, TEXAS 75001 214/450-2851

7950 ELMBROOK DRIVE SUITE250 DALLAS, TEXAS 75247-4951
(214) 638 1945 FAX (214) 638 0447

Carter :: Burgess

REVISIONS

JOB NUMBER
93324001D

DESIGNED SLA
DRAWN SLA
CHECKED DLR/LPD

ISSUE DATE
August 18, 1994

SHEET NUMBER
C–2.10

Copyright ©1993 by Carter & Burgess, Inc.

(8:RF=N:\LANDPLAN\93324001\240LL4200.MSR - LOG=LL4 - ON=1-63
(7:RF=N:\LANDPLAN\93324001\240DP800.MSR - LOG=LA - ON=1-63
(6:RF=N:\LANDPLAN\93324001\240LL4200.MSR - LOG=LL4 - ON=1-63
(5:RF=N:\LANDPLAN\93324001\240LL4200.MSR - LOG=LL4 - ON=1-63
(4:RF=N:\LANDPLAN\93324001\240LD800.MSR - LOG=LD - ON=1-63
(3:RF=N:\LANDPLAN\93324001\240LD800.MSR - LOG=LD - ON=1-63
(2:RF=N:\LANDPLAN\93324001\240TB01.DGN - LOG=LTB1 - ON=1-16,
(1:RF=N:\LANDPLAN\93324001\240P802.DGN - LOG=LA - ON=1-63
DGN=N:\LANDPLAN\93324001\240ENLG1.DGN - ON=1-62
(8:RF=N:\LANDPLAN\93324001\240DP800.MSR - LOG=LGP-PLAZA2 - ON=1-8,10-63
(7:RF=N:\LANDPLAN\93324001\240DP800.MSR - LOG=LA - ON=1-32,34-63
(6:RF=N:\LANDPLAN\93324001\240LL4200.MSR - LOG=LL4-PLAZA2 - ON=1-8,10-63
(5:RF=N:\LANDPLAN\93324001\240LL4200.MSR - LOG=LL4 - ON=1-32,34-63
(4:RF=N:\LANDPLAN\93324001\240LD800.MSR - LOG=LD-PLAZA2 - ON=1-8,10-63
(3:RF=N:\LANDPLAN\93324001\240LD800.MSR - LOG=LD - ON=1-32,34-63
(2:RF=N:\LANDPLAN\93324001\240TB01.DGN - LOG=LTB1 - ON=1-16,
(1:RF=N:\LANDPLAN\93324001\240P802.DGN - LOG=LA - ON=1-32,34-63
PRF=F:\PJ\8770NK240ENLG1.PRF - ROT=0.000000 - SCALE=4.000000
TBL=F:\PLT~TBL\P-LACS.TBL USER=ADAMS JOB#=UNKNOWN PLOTTED Wed Aug 17 08:12:47 1994